DOOR SCHEDULE

DOOR NO.	ROOM DESCRIPTION	DOOR SIZE	DOOR TYPE	FRAME TYPE	HEAD DETAIL	JAMB DETAIL	FIRE RATING	REMARKS	DOOR
100	MAIN ENTRY	(PR.) 3'-0" X 7'-0" x 1 3/4"	B	ALUM-1	HI/ A5-01	JI	---	EQUIP w/POWER DOOR OPERATOR - SEE SPECS	100
101	NOT USED							NOT USED	101
102	RETAIL EXIT	3'-0" X 7'-0" X 1¾"	C	HM-1	H2	J2	---	PANIC HARDWARE	102
103	WAREHOUSE DOOR	3'-0" X 7'-0" X 1¾"	A	HM-1	H3	J3	---	FRAME SET IN 7 1/4" WALL	103
104	BREAK ROOM	3'-0" X 7'-0" X 1¾"	A	HM-1	H3	J3	---		104
105	MEN'S TOILET	3'-0" X 7'-0" X 1¾"	A	HM-1	H3	J3	---		105
106	WOMEN'S TOILET	3'-0" X 7'-0" X 1¾"	A	HM-1	H3	J3	---		106
107	MANAGER'S OFFICE	3'-0" X 7'-0" X 1¾"	A	HM-1	H3	J3	---		107
108	WAREHOUSE EXIT	3'-0" X 7'-0" X 1¾"	C	HM-1	H2	J2	---	PANIC HARDWARE - SIMILAR A4-04	108
109	LOADING AREA	3'-0" X 7'-0" X 1¾"	C	HM-1	H2	J2	---		109
109A	OVERHEAD DOOR - LOADING	8'-0" X 8'-0" X MFTR	D	BY MFTR	A6-10	A6-10	---	SEE SPECS	109A
110	MAINTENANCE ROOM	3'-0" X 7'-0" X 1¾"	A	HM-1	H3	J3	---		110

WINDOW SCHEDULE

MARK	DESCRIPTION	HEAD	JAMB	SILL	REMARKS
A	ALUM. CURTAIN WALL SYSTEM	A5-01	A6-05	A5-01	
B	ALUM. CURTAIN WALL SYSTEM	A4-01	SIM A6-05/07	A4-01	PROVIDE BRICK SILL
C	ALUM. CURTAIN WALL SYSTEM	SIM A5-01	SIM A6-05	SIM A5-01	
D	ALUM. STOREFRONT	A4-05	A6-05	A4-05	PROVIDE BRICK SILL
E	ALUM. STOREFRONT	A4-06	A4-07	A4-06	SECURITY GLAZING - WAREHOUSE LOCATION
F	ALUM. STOREFRONT	A4-06	A4-07	A4-06	SECURITY GLAZING - WAREHOUSE LOCATION

WINDOW NOTES:

TYPICAL UNLESS NOTED OTHERWISE,
EXTERIOR GLAZING SHALL BE 1" INSULATED GLASS UNIT:

1" — 1/4" TINTED FLOAT GLASS
½" AIR SPACE.
1/4" LOW "E"
w/ THERMALLY-BROKEN FRAME DESIGN
*TINTED GLAZING - SEE SPEC SECTION 08800
SEE SECTIONS and SPECIFICATIONS
ALL GLAZING SHALL BE CATEGORY II - SAFETY GLAZING

9/16" — WINDOWS LOCATED IN THE WAREHOUSE SHALL BE GLAZED WITH 9/16" SECURITY IMPACT INSULATED GLASS UNIT:
1/4" HEAT STRENGTHENED OUTBOARD LITE
.015 ALIPHATIC URETHANE LAMINA.
.70 POLYCARBONATE
.050 ALIPHATIC URETHANE LAMINA.
1/4" HEAT STRENGTHENED INBOARD LITE
w/ THERMALLY-BROKEN FRAME DESIGN
SEE SECTIONS and SPECIFICATIONS

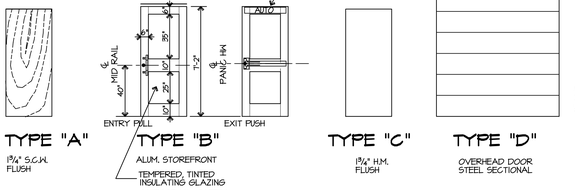

TYPE "A" — 1¾" S.C.H. FLUSH

TYPE "B" — ALUM. STOREFRONT; TEMPERED, TINTED INSULATING GLAZING; CATEGORY II - SAFETY GLAZING IN ALL DOORS

TYPE "C" — 1¾" H.M. FLUSH

TYPE "D" — OVERHEAD DOOR STEEL SECTIONAL

A6-01

DOOR TYPES

SCALE: 1/4" = 1'-0"

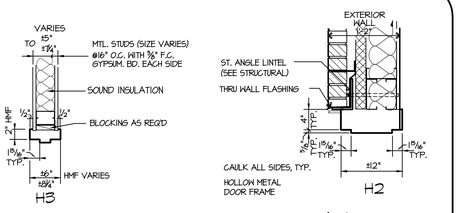

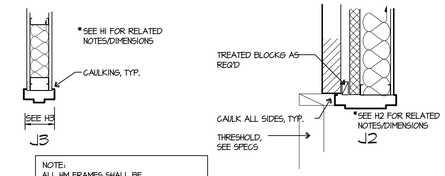

NOTE:
ALL HM FRAMES SHALL BE "WRAP-AROUND" FRAMES. HEAD/JAMB DIMENSION SHALL BE MODIFIED TO WRAP WIDTH OF WALL, AS INDICATED.

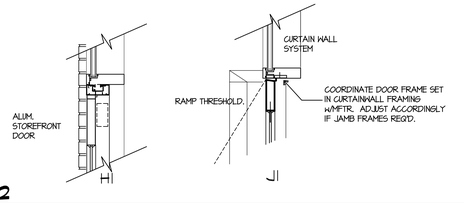

A6-02

DOOR HEAD/JAMB

SCALE: 1" = 1'-0"

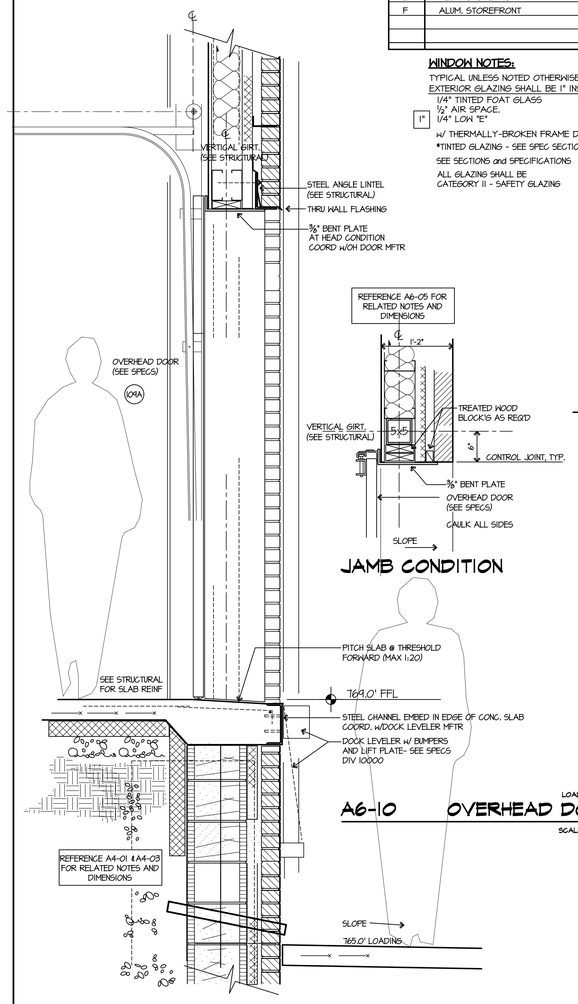

A6-10 **OVERHEAD DOOR**

SCALE: 1" = 1'-0"

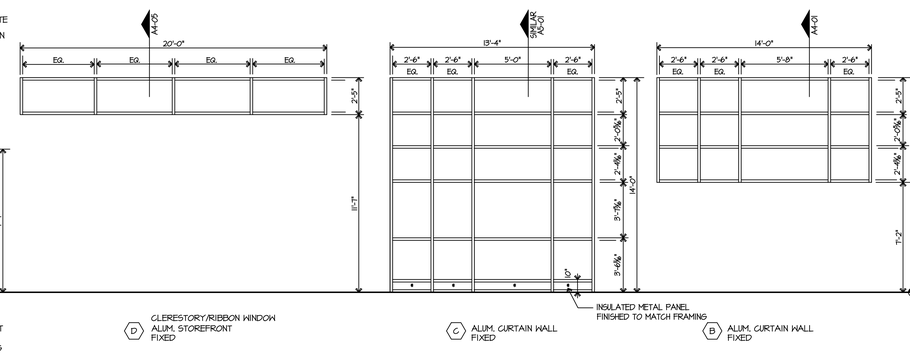

F ALUM. STOREFRONT FIXED *SECURITY GLAZING

E ALUM. STOREFRONT FIXED *SECURITY GLAZING

D CLERESTORY/RIBBON WINDOW ALUM. STOREFRONT FIXED

C ALUM. CURTAIN WALL FIXED

B ALUM. CURTAIN WALL FIXED

INSULATED METAL PANEL FINISHED TO MATCH FRAMING

A6-03

EXTERIOR - ALUM. WINDOWS

WINDOW TYPES

SCALE: 1/4" = 1'-0"

TYPE ALUM-1
ALUMINUM STOREFRONT FRAME
**COORDINATE DOOR FRAME SET IN CURTAINWALL FRAMING W/MFTR. DIMENSIONS SHOWN HERE ASSUME A 2" HEAD FRAME REQ'D. ADJUST ACCORDINGLY IF JAMB FRAMES REQ'D.

TYPE HM-1
HM FRAME

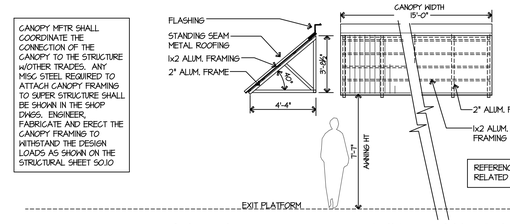

A6-09 **SHED CANOPY/METAL AWNING**

REFERENCE SPEC SECTION 10000 FOR METAL AWNINGS.

SCALE: 1/4" = 1'-0"

VERTICAL GIRTS with HORIZ @ TOP & BOTTM AS INDICATED ON STRUCTURAL

A6-04 **WINDOW STRUCTURAL FRAMES**

SCALE: 1/4" = 1'-0"

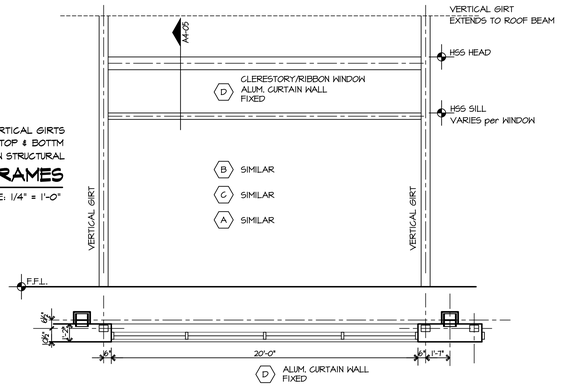

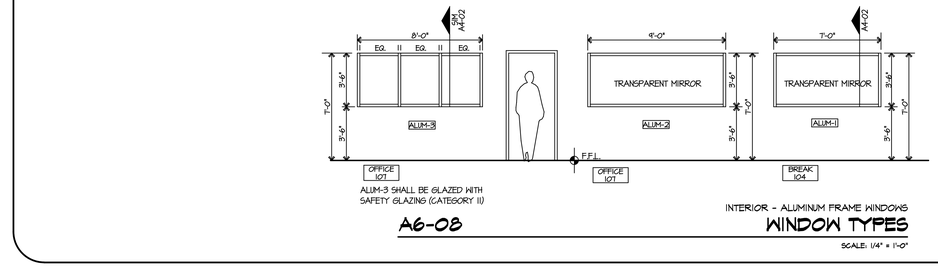

INTERIOR - ALUMINUM FRAME WINDOWS

A6-08 **WINDOW TYPES**

SCALE: 1/4" = 1'-0"

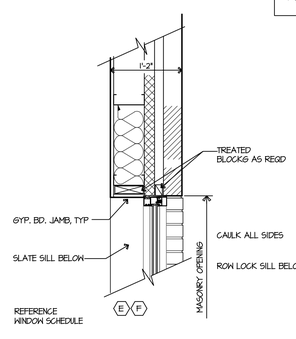

EXTERIOR - ALUM. STOREFRONT

A6-07 **WINDOW JAMB**

SCALE: 1" = 1'-0"

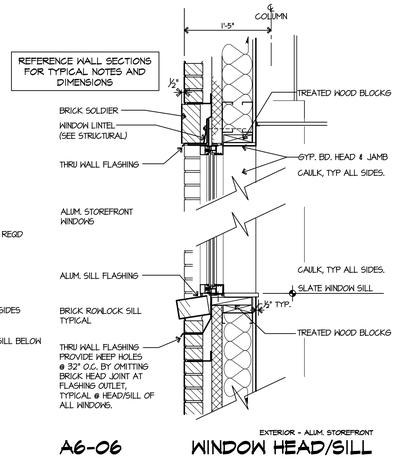

EXTERIOR - ALUM. STOREFRONT

A6-06 **WINDOW HEAD/SILL**

SCALE: 1" = 1'-0"

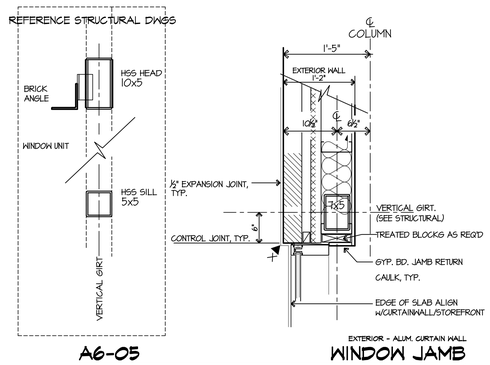

A6-05

EXTERIOR - ALUM. CURTAIN WALL

WINDOW JAMB

SCALE: 1" = 1'-0"

RAMSAY BURGIN SMITH ARCHITECTS
225 NORTH MAIN STREET - SUITE 501
SALISBURY, NORTH CAROLINA 28144
Phone: (704) 633-3121 Fax: (704) 633-5361
Email: rbs@rbsarch.com (www.rbsarch.com)

PUBLICATION OR REUSE OF THESE DRAWINGS OR ANY DETAILS THEREFROM MUST BE WITH THE WRITTEN CONSENT OF THE ARCHITECT

DOORS & WINDOWS

Rowan/Kannapolis ABC STORE & WAREHOUSE
Salisbury, NC

WILLIAM R. BURGIN SEAL 3611 SALISBURY, NC

DJG	DRAWN BY
WRB	CHECKED BY
DEC 2016	DATE
51613	CODE NO.

SHEET NO.
A6
OF 6