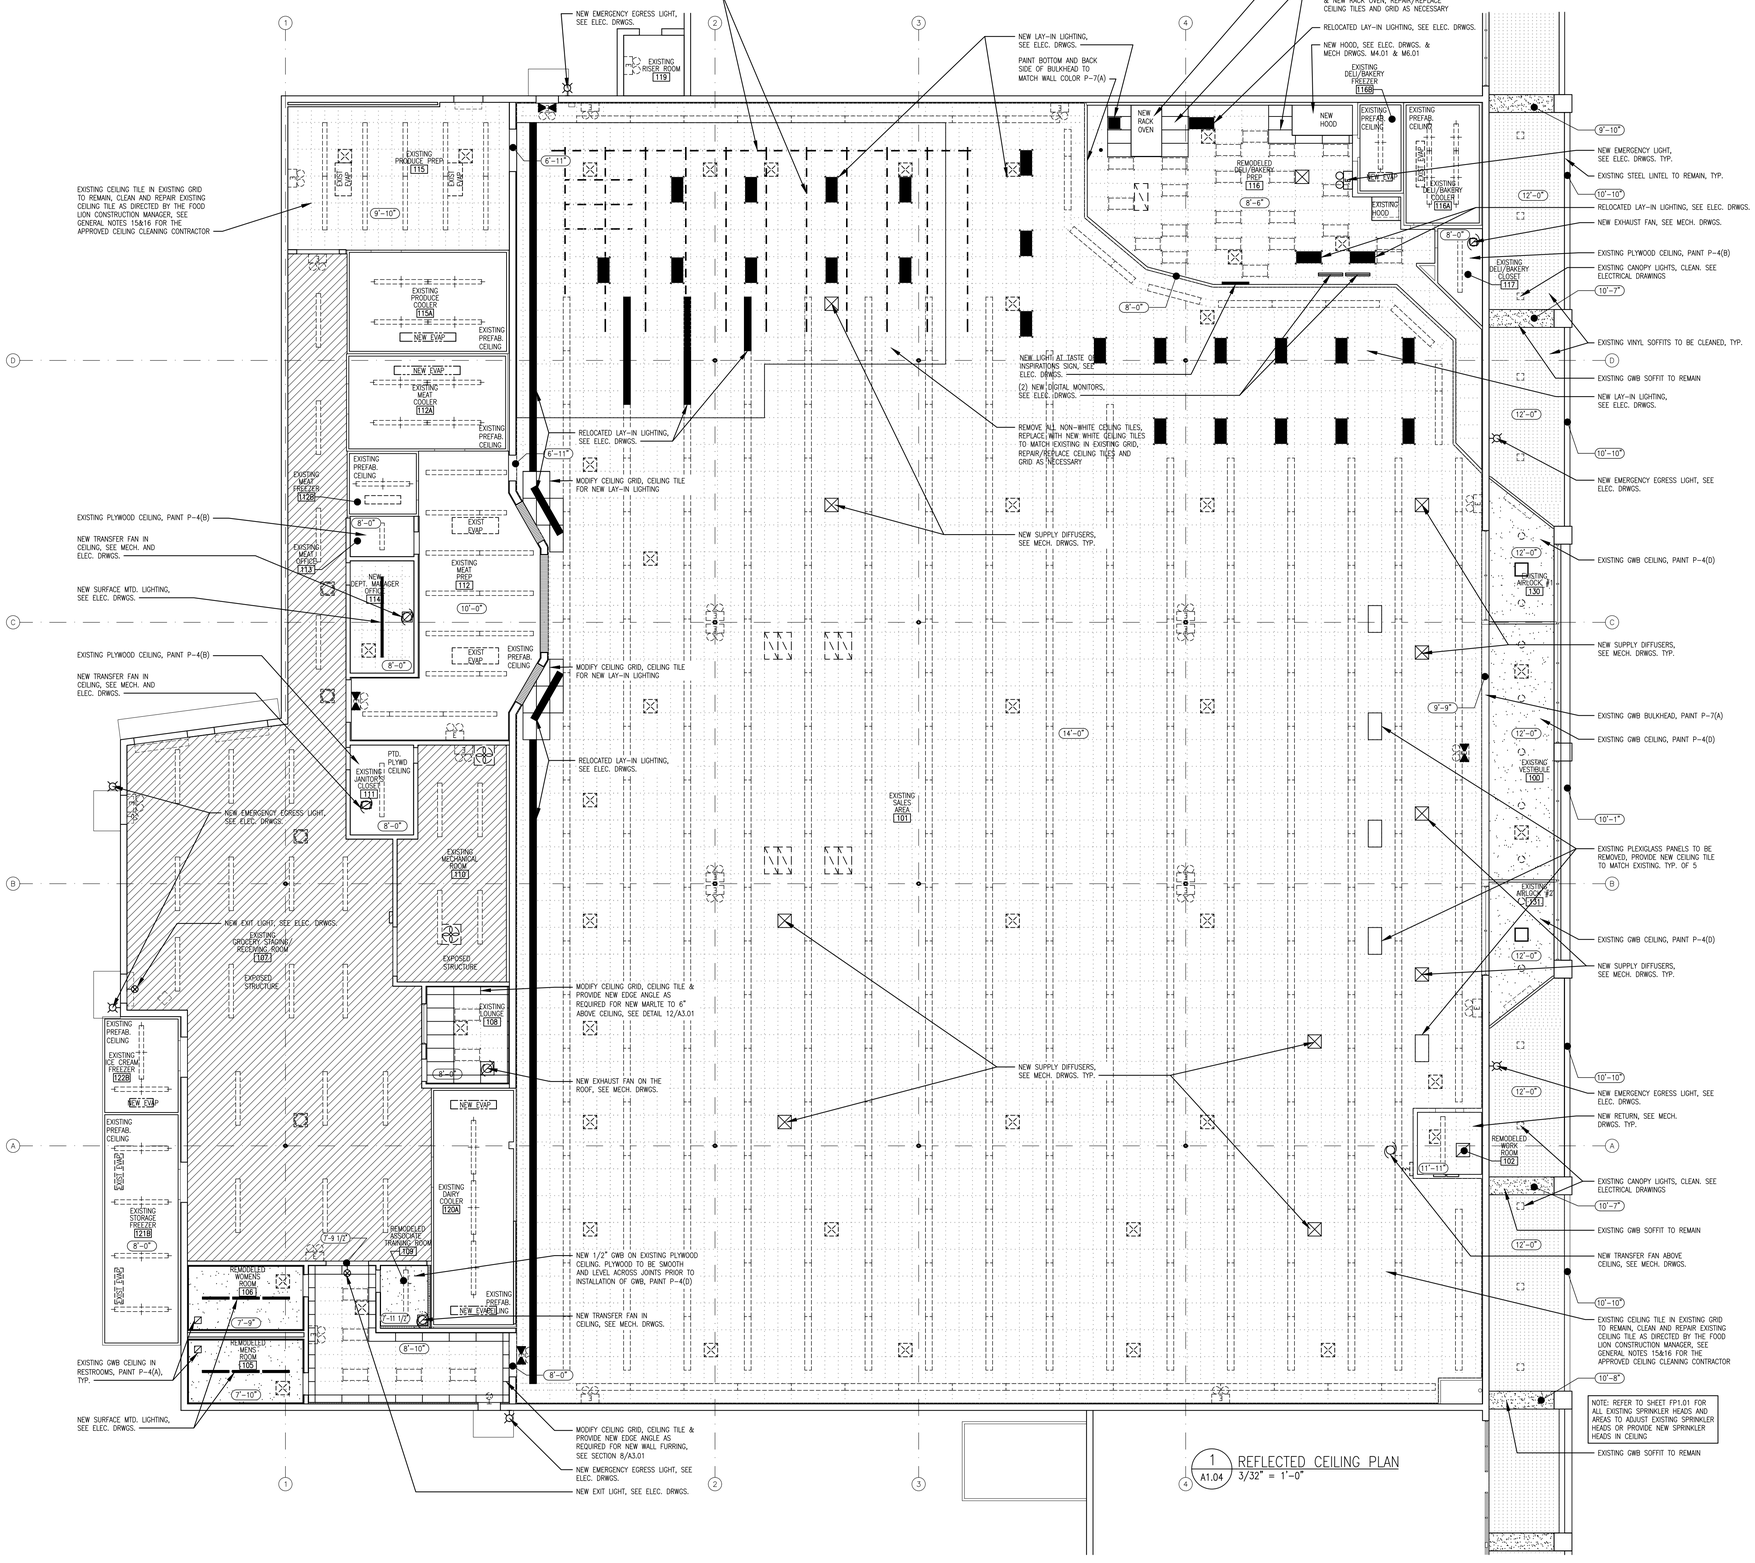

REFLECTED CEILING LEGEND

LIGHTING: (SEE ELECTRICAL)

- NEW LIGHTS
- RELOCATED LIGHTS
- EXISTING LIGHTS
- EXISTING LIGHTS TO BE REMOVED
- NEW NIGHT LIGHTS
- NEW LIGHTS WITH TUBE SHIELDS
- EXISTING COOLER/FREEZER LIGHTS, SEE ELECTRICAL DRWGS. FOR REPLACEMENTS
- NEW/ RELOCATED COOLER/FREEZER LIGHTS
- EXISTING EXIT LIGHTS
- NEW/RELOCATED EXIT LIGHTS
- EXISTING EMERGENCY LIGHTS
- NEW EMERGENCY LIGHTS
- EXISTING EMERGENCY EXIT LIGHT

HVAC & VENTILATION: (SEE MECHANICAL)

- EXISTING DIFFUSER
- NEW/RELOCATED DIFFUSER
- EXISTING RETURN
- NEW/RELOCATED RETURN
- EXISTING EXHAUST FAN
- NEW/RELOCATED EXHAUST FAN OR TRANSFER FAN
- EVAP. EXISTING EVAPORATOR
- NEW EVAP. NEW/RELOCATED EVAPORATOR
- EXISTING CEILING FANS

SPRINKLER:

- EXISTING SPRINKLER HEAD
- EXISTING SPRINKLER ABOVE CEILING

REFER TO SHEET A6.01 FOR FINISH MATERIALS LEGEND

CEILING TYPES:

- X'-X" CEILING HEIGHT
- EXISTING SUSPENDED CEILING
- NEW SUSPENDED CEILING
- GYPSUM BOARD OR EIFS, PAINTED
- EXPOSED STRUCTURE
- FIRE RETARDENT PLYWOOD OR PREFAB CEILING
- EXTERIOR VINYL SOFFIT

GENERAL NOTES:

1. CEILING HEIGHTS FOR ALL NEW CEILINGS SHALL BE AS NOTED IN ALL ROOMS.
2. CEILING GRID TO BE 2'-0"x4'-0" T-BARS LAID OUT FROM CENTER LINES IN BOTH DIRECTIONS. LAY OUT SO THAT NO TILE LESS THAN HALF SIZE WILL BE USED, EXCEPT AS NOTED. MAIN RUNNERS TO BE 4'-0" ON CENTER WITH MAIN RUNNERS AT ALL LIGHT FIXTURES.
3. GENERAL CONTRACTOR TO COORDINATE THE LOCATION OF SPRINKLER HEADS, LIGHT FIXTURES AND DIFFUSERS IN ALL AREAS WITH ASSOCIATIVE SUB-CONTRATORS.
4. PREP AREA CEILING TILE TO BE A F.R.P. LINED, FOAM PANEL BY NUDO PRODUCTS INC. 2508 S. GRAND AVE. E., SPRINGFIELD, ILLINOIS 62707 PHONE: 1-800-826-4132
5. RELOCATE EXISTING LIGHT FIXTURES AS NOTED, UNLESS DAMAGED. COORDINATE WITH FOOD LION CONSTRUCTION MANAGER.
6. THE CONTRACTOR SHALL FURNISH TWO EXTRA BOXES OF CEILING TILE FOR EVERY NEW TYPE OF TILE USED IN THE STORE. TO BE LEFT AT THE STORE FOR FUTURE USE.
7. IF APPLICABLE, THE REMOVAL OF EXISTING CEILING TILE IS TO BE DONE BEFORE REMOVAL OF ~~RACK OVEN OR~~ HOOD. NEW ~~RACK OVEN OR~~ HOOD TO BE INSTALLED BEFORE NEW CEILING IS INSTALLED IN THIS AREA. COORDINATE WITH THE FOOD LION CONSTRUCTION MANAGER.
8. THE GENERAL CONTRACTOR SHALL VERIFY THE EXISTING LIGHTING LAYOUT. ANY DISCREPANCIES TO THE LAYOUT SHOWN SHALL BE IMMEDIATELY BROUGHT TO THE ATTENTION OF THE FOOD LION CONSTRUCTION MANAGER.
9. GENERAL CONTRACTOR SHALL REPAIR THE CEILING GRID & INSTALL NEW TILE WHERE LIGHT FIXTURES HAVE BEEN REMOVED. COORDINATE W/ FOOD LION CONSTRUCTION MANAGER.
10. ALL REPLACED CEILING GRID AND TILE SHALL MATCH EXISTING CEILING IN MATERIAL, COLOR, HEIGHT, AND LOCATION.
11. NEW CEILINGS IN SALES & SUPPORT AREAS TO BE 2x4 ARMSTRONG HUMAGUARD PLUS TILE IN PRELUDE XL GRID – SEE SPECIFICATIONS.
12. NEW CEILINGS IN PREP AREAS AND WET LOCATIONS TO BE 2x4 ARMSTRONG VINYL CLAD TILE IN PRELUDE XL GRID – SEE SPECIFICATIONS.

YCH ARCHITECTS
Architecture
Interior Design
Land Planning
Project Management

Professional Seals

DENNIS E. YATES No. S5-0008587 STATE OF DELAWARE REGISTERED ARCHITECT
09-20-19

Interior Alteration For:
FOOD LION
2110 Executive Drive, Salisbury, NC 28145/ Ph: 704.633.8250
30214 Sussex Hwy
Laurel, DE 19956
Store No. 1458

OWNERSHIP OF INSTRUMENTS OF SERVICE:
All reports, specifications, plans, computer files, field data, notes, and other documents and instruments of service shall remain the property of the Design Professional. The Design Professional shall retain all common law, statutory and other reserved rights, including the copyright thereto.
This drawing is the property of Yates - Chreitzberg - Hughes Architects and is not to be reproduced or copied in whole or any part. It is not to be used on any other project and is to be returned upon request.
© Copyright 2019

Project No.: 1458FLMK20
File Name: 1458 A1.04_00.dwg
Date: 09-20-19
Revisions:

REFLECTED CEILING PLAN

Architectural
A1.04
YCH Commission Number
19018.00

7035 Northwinds Dr NW
Concord, NC 28027
704 . 788 . 2000
ycharch.com

Thursday, September 19, 2019 10:03:29 AM E:\2019\19018.001 Food Lion Store 1458 Laurel DE\Design\Construction Set\1458 A1.04_00.dwg