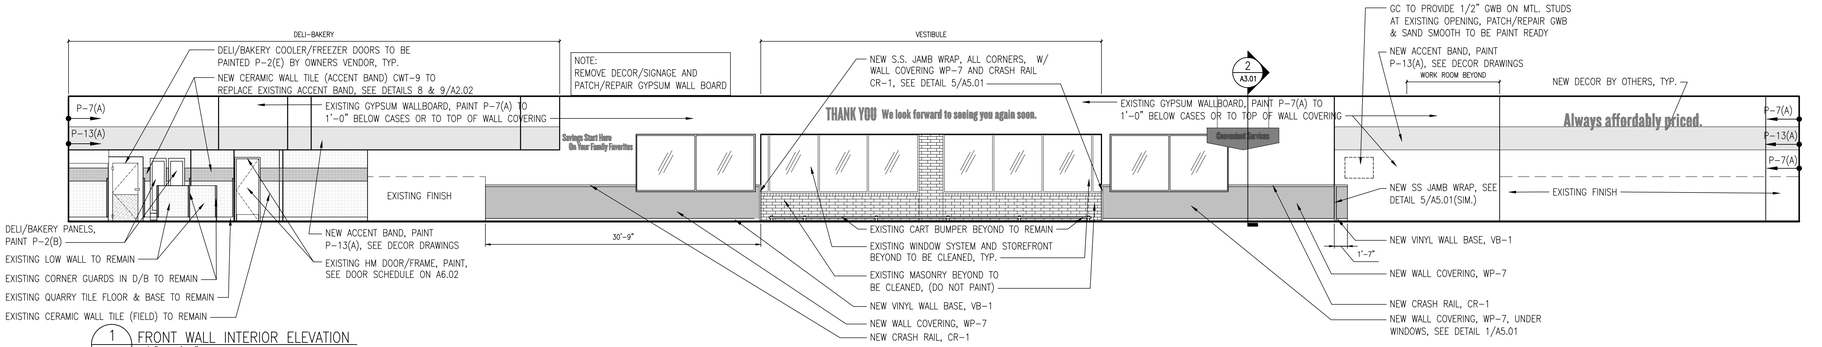

1 A2.02 FRONT WALL INTERIOR ELEVATION
1/8" = 1'-0"

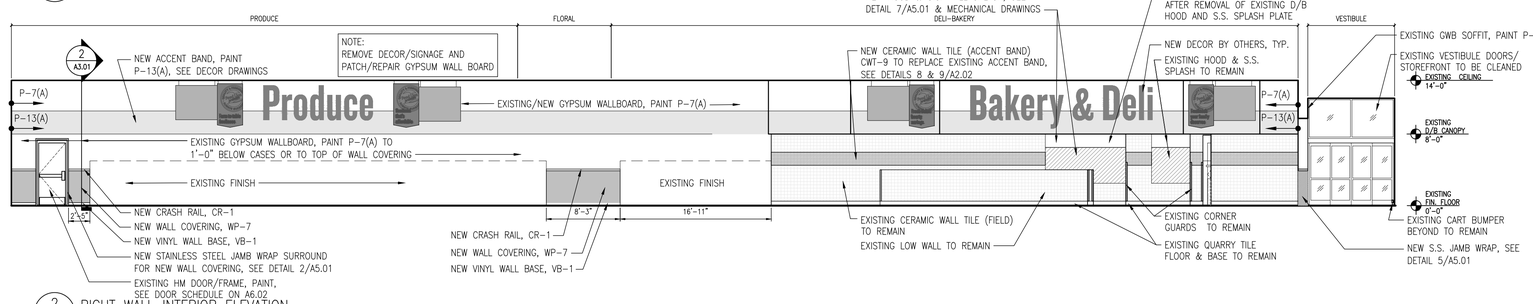

2 A2.02 RIGHT WALL INTERIOR ELEVATION
1/8" = 1'-0"

GENERAL NOTES

1. ~~GENERAL CONTRACTOR SHALL INSTALL CONTROL JOINTS IN NEW GYPSUM BOARD WALL FINISH IN SALES AREA AS INDICATED OR AS REQUIRED BY GWB MFGR. AT A MINIMUM, JOINTS SHALL BE 30'-0" O.C. PROVIDE SLIP JOINTS AT CHANGES IN STRUCTURAL SUPPORT.~~
2. ACCESSIBLE SIGNAGE SHALL BE PROVIDED FOR THIS PROJECT TO IDENTIFY THE ACCESSIBLE ELEMENTS IN ACCORDANCE WITH ICC/ANSI A117.1– 2017 CHAPTER 7.
3. ALL PAINT COLORS AND FINISH MATERIALS SHALL BE VERIFIED BY THE FOOD LION CONSTRUCTION MANAGER PRIOR TO ORDERING, IF THIS IS NOT DONE, THE REPAINTING COST WILL BE THE GENERAL CONTRACTOR'S RESPONSIBILITY.
4. GC TO RELOCATE ALL EXISTING EXPOSED CONDUITS ON WALL SURFACES ON FRONT WALL OF SALES AREA. RELOCATED CONDUITS TO BE PLACED IN FURRING SPACE BEHIND GWB. PATCH AND REPAIR GWB AS NECESSARY.
5. ALL EXISTING WALL PANELING (MARLITE) IN SALES/CUSTOMER FACING AREAS IS TO BE REMOVED AND REPLACED WITH NEW WALL PANELS. SEE FINISH SCHEDULE.
6. ALL EXISTING WOOD TRIM NOT SHOWN IS TO BE REMOVED, VERIFY WITH THE FOOD LION CONSTRUCTION MANAGER.
7. REFER TO SHEET A6.01 FOR FINISH MATERIAL/COLOR LEGEND.
8. REFER TO SHEET A1.04 FOR CEILING, SOFFIT & STRUCTURE PAINT INFORMATION.
9. DO NOT PAINT EXISTING POLISHED ALUMINUM TRIM.
10. REMOVE AND REINSTALL EXISTING POLISHED ALUMINUM CORNER GUARDS AND WALL MOUNTED TRIM AS REQUIRED TO INSTALL NEW FINISHES, TYP.
11. ALL NEW WALL TILE SHALL RECIEVE STAINLESS STEEL TRIM (ST-2) CORNER GUARD ON ALL OUTSIDE CORNERS UNLESS MATCHING EXISTING. APPLY STAINLESS CORNER GUARD TO EXPOSED CORNERS UP TO 4' A.F.F.

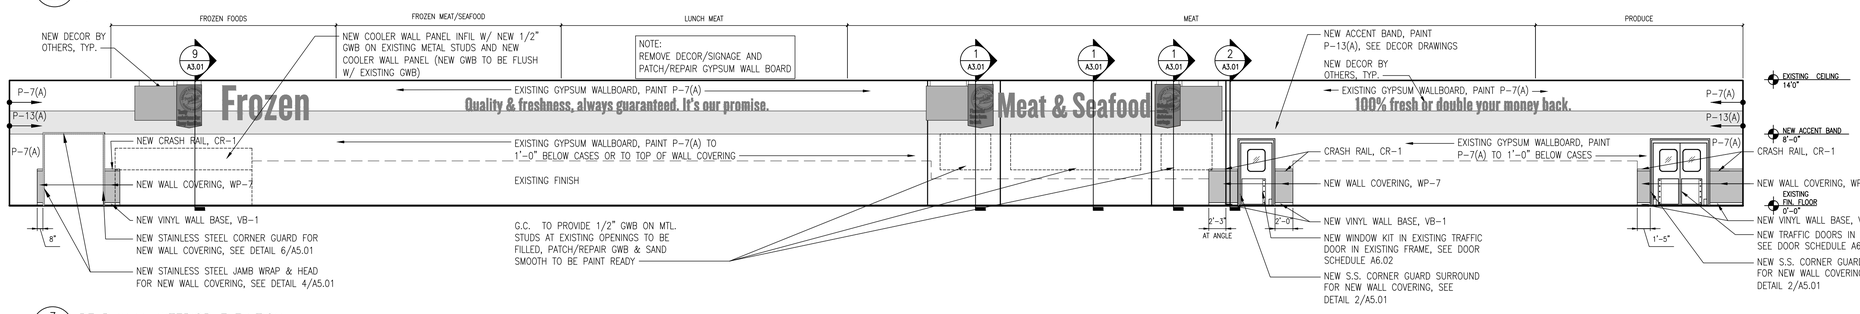

3 A2.02 REAR WALL INTERIOR ELEVATION
1/8" = 1'-0"

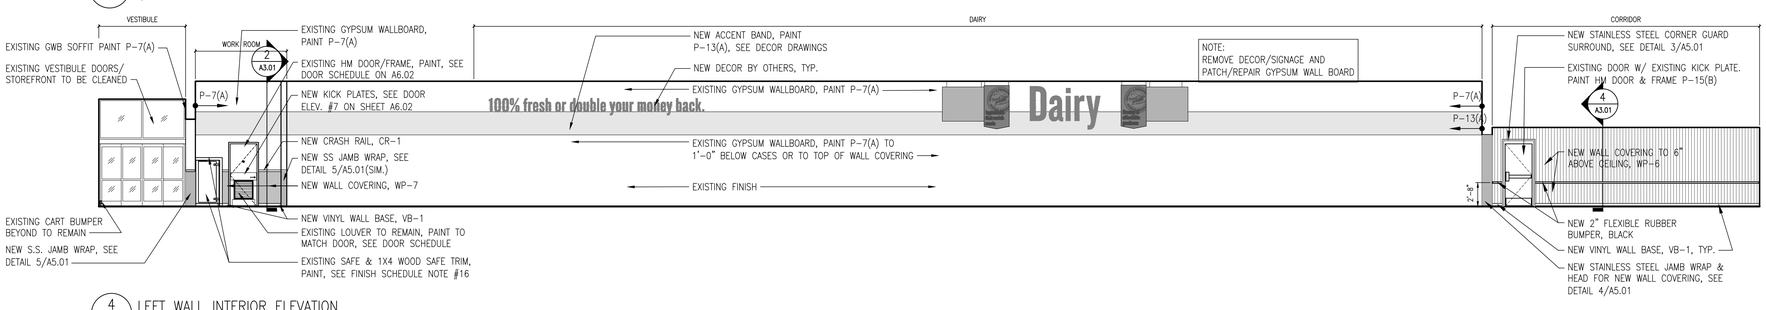

4 A2.02 LEFT WALL INTERIOR ELEVATION
1/8" = 1'-0"

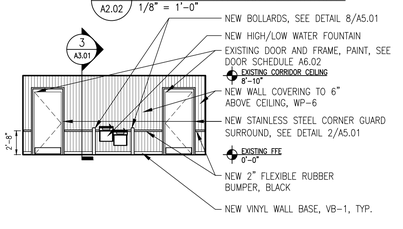

5 A2.02 RESTROOM CORRIDOR
1/8" = 1' -0"

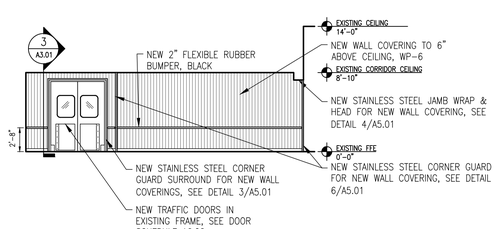

6 A2.02 RESTROOM CORRIDOR
1/8" = 1' -0"

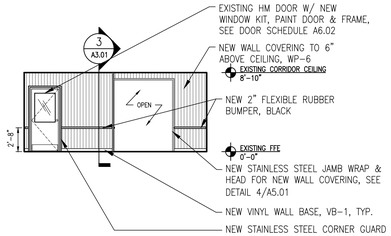

7 A2.02 RESTROOM CORRIDOR
1/8" = 1' -0"

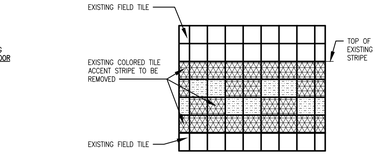

8 A2.02 EXISTING 4 ROW ACCENT STRIPE DELI/BAKERY WALL DETAIL
NOT TO SCALE

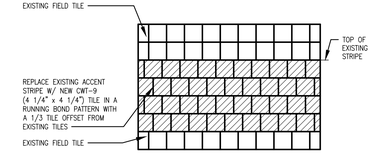

9 A2.02 NEW 4 ROW ACCENT STRIPE DELI/BAKERY WALL DETAIL
NOT TO SCALE

YCH ARCHITECTS
Architecture
Interior Design
Land Planning
Project Management

Professional Seals

Interior Alteration For:
FOOD LION
2110 Executive Drive, Salisbury, NC 28145 Ph: 704.633.8250
3021-4 Sussex Hwy
Laurel, DE 19956
Store No. 1458

OWNERSHIP OF INSTRUMENTS OF SERVICE:
All reports, specifications, plans, computer files, field data, notes, and other documents and instruments of service shall remain the property of the Design Professional. The Design Professional shall retain all common law, statutory and other reserved rights, including the copyright thereto.
This drawing is the property of Yates - Chreitzberg - Hughes Architects and is not to be reproduced or copied in whole or any part. It is not to be used on any other project and is to be returned upon request.
© Copyright 2019

Project No.: 1458FLMK20
File Name: 1458 A2.02_00.dwg
Date: 09-20-19
Revisions:

INTERIOR ELEVATIONS
Architectural
A2.02
YCH Commission Number
19018.00

7035 Northwinds Dr NW
Concord, NC 28027
704 . 788 . 2000
ycharch.com

Thursday, September 19, 2019 10:04:45 AM E:\2019\19018.00 Food Lion Store 1458 Laurel DE\Design\Construction Set\1458 A2.02_00.dwg