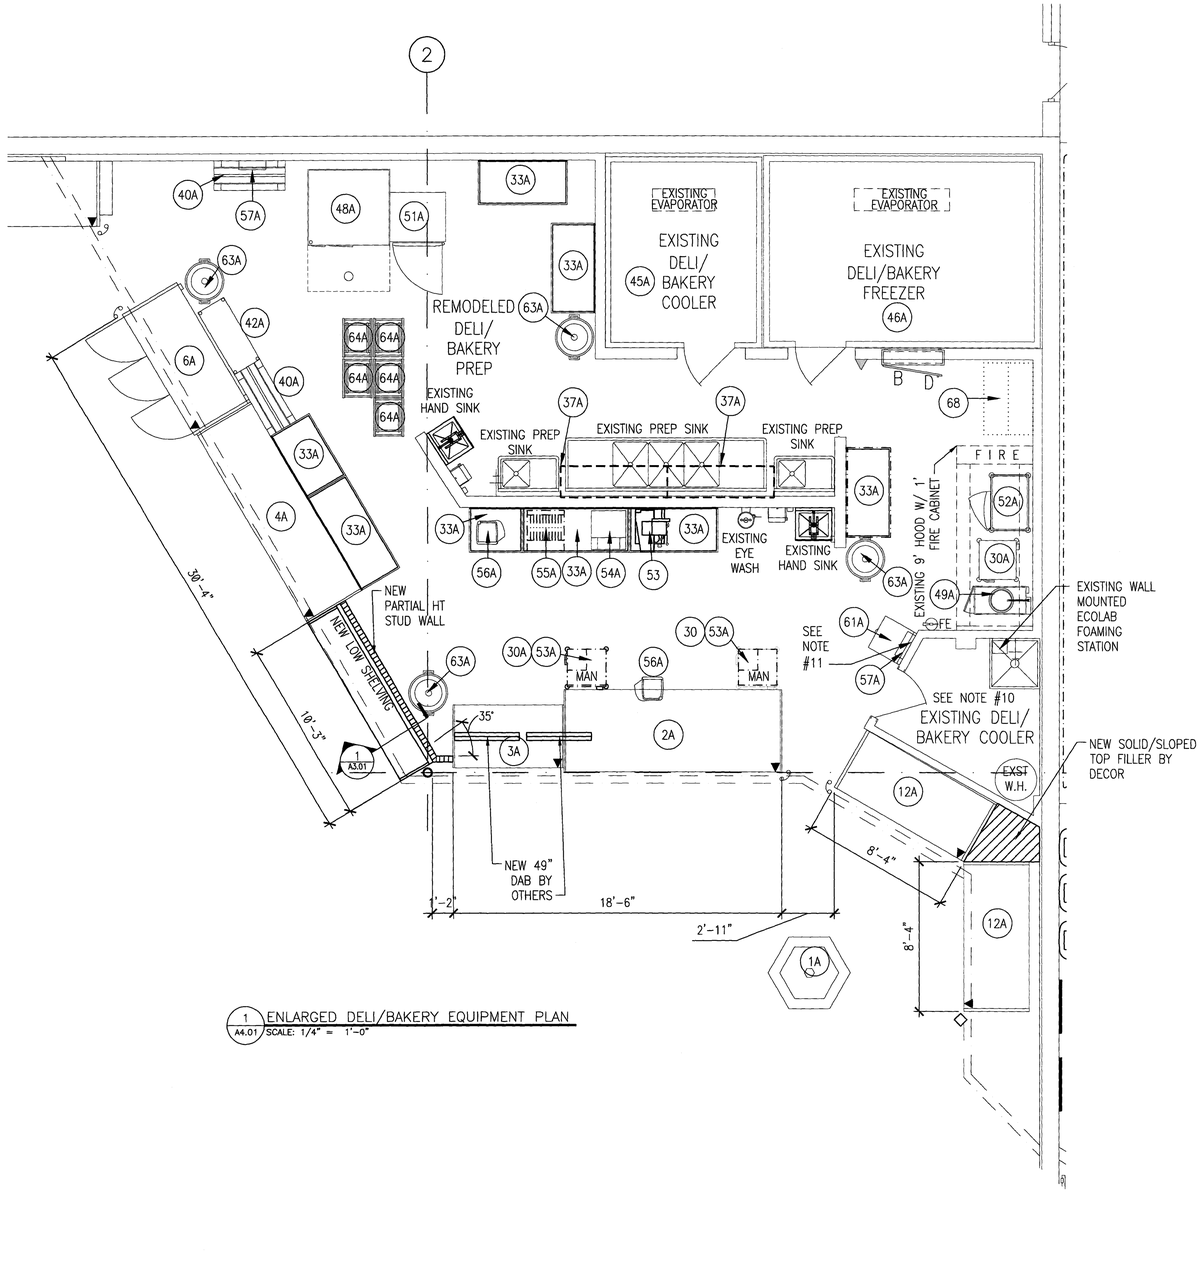

1 A4.01 ENLARGED DELI/BAKERY EQUIPMENT PLAN
SCALE: 1/4" = 1'-0"

DELI/BAKERY EQUIPMENT SCHEDULE

	DESCRIPTION	STATUS	SIZE	REQD	MODEL	SUPPLIER/MANUFACTURER
1A	HOT ISLAND	EXISTING	-----	1	-----	-----
2A	SERVICE COLD DELI	EXISTING	-----	1	-----	-----
3A	SELF-SERVE COLD DELI	EXISTING	-----	1	-----	-----
4A	SELF SERVE REFRIGERATED BAKERY	EXISTING	-----	1	-----	-----
6A	3 DOOR REACH IN FROZEN BAKERY	EXISTING	-----	1	-----	-----
12A	MULTI-DECK SELF SERVE COLD DELI	EXISTING/RELOCATED	-----	2	-----	-----
	*** TABLES ***					
30	SLICER STAND	NEW	2'-1"x2'-2"x2'-8"	1	SZ5	M&E MANUFACTURING CO.
30A	SLICER STAND	EXISTING/RELOCATED	-----	2	-----	-----
33A	S.S. TABLES	EXISTING/RELOCATED	-----	8	-----	-----
	*** BOAT RACKS ***					
37A	BOAT RACKS	EXISTING	-----	2	-----	-----
	*** STORAGE RACKS ***					
40A	DUNNAGE RACKS	EXISTING	-----	2	-----	-----
42A	WIRE RACKS	EXISTING/RELOCATED	-----	1	-----	-----
	*** COOLER AND FREEZER ***					
45A	WALK-IN-COOLER - DELI/BAKERY	EXISTING	-----	1	-----	-----
46A	WALK-IN-FREEZER - DELI/BAKERY	EXISTING	-----	1	-----	-----
	*** ELECTRIC COOKING/HOLDING EQUIPMENT ***					
48A	SINGLE RACK OVEN- ELECTRIC	EXISTING	-----	1	-----	-----
49A	FRYER AND FILTER ~~(SEE NOTE No. 2)~~	EXISTING	-----	1	-----	-----
51A	PROOFER CABINET (1 DOOR)	EXISTING	-----	1	-----	-----
52A	ROTISSERIE w/ STAND	EXISTING	-----	1	-----	-----
	*** ELECTRIC PREP EQUIPMENT ***					
53	SLICERS - AUTOMATIC	NEW	2'-11"x2'-8"x2'-1"	1	GSP HD	BIZERBA
53A	SLICERS - 2 MANUAL	RELOCATED	-----	2	-----	-----
54A	WRAPPING MACHINE	EXISTING	-----	1	-----	-----
55A	BREAD SLICER	RELOCATED	-----	1	-----	-----
56A	SCALE	EXISTING	-----	2	-----	-----
57A	FLY TRAP ~~(SEE NOTE No. 8)~~	EXISTING	-----	2	-----	-----
68	REFRIGERATED BREADING STATION - 48"	FUTURE	2'-9" x 3'-10" x 4'-0"	1	9148W	UNIFIED BRANDS
	*** NON-ELECTRIC PREP EQUIPMENT ***					
61A	DESK (WALL MOUNTED)	EXISTING	-----	1	-----	-----
63A	TRASH CAN	RELOCATED	-----	4	-----	-----
64A	OVEN RACK (PLATTER CART)	EXISTING/RELOCATED	-----	5	-----	-----

DELI/BAKERY GENERAL NOTES

1. THE GENERAL CONTRACTOR IS RESPONSIBLE FOR COMPLIANCE WITH ALL HEALTH DEPARTMENT REQUIREMENTS.
2. ~~ACCESSORIES FOR PRESSURE FRYER: A. HEAVY DUTY CASTERS, B. FILTER HOSE.~~
3. PLUMBING CONTRACTOR IS TO INSTALL ALL SINKS, EXCEPT LOUNGE SINK.
4. THE MECHANICAL CONTRACTOR SHALL PROVIDE AND INSTALL MECHANICAL EQUIPMENT FOR THE DELI/BAKERY AS REQUIRED.
5. THE EQUIPMENT LISTED IN THE DELI/BAKERY EQUIPMENT SCHEDULE IS SUPPLIED BY FOOD LION, AND IS SET IN PLACE BY FOOD LION'S REFRIGERATION CONTRACTOR. THE GENERAL CONTRACTOR IS RESPONSIBLE FOR ALL ELECTRICAL, PLUMBING, AND H.V.A.C. EQUIPMENT CONNECTIONS AND INSTALLING REMAINING EQUIPMENT LISTED IN THE DELI/BAKERY EQUIPMENT SCHEDULE.
6. ~~THE GENERAL CONTRACTOR SHALL INSTALL THE BOAT RACKS THAT ARE PROVIDED BY FOOD LION AMERICA. THE GENERAL CONTRACTOR SHALL COORDINATE THE EXACT LOCATION WITH A FOOD LION CONSTRUCTION MANAGER.~~
7. ~~THE PAPER TOWEL HOLDERS ARE SUPPLIED BY FOOD LION AND INSTALLED BY THE GENERAL CONTRACTOR. INSTALL THE PAPER TOWEL HOLDERS AT 3' 6" ABOVE FINISHED FLOOR.~~
8. ~~MOUNT FLY TRAPS AT 5' 0" ABOVE FINISHED FLOOR IN DELI/BAKERY AND PRODUCE PREP.~~
9. ~~TWO ADDITIONAL 3' DIAMETER DISPLAY TABLES, MODEL No. 1810-1086-1, SHALL BE SUPPLIED IF THE STORE HAS A REFRIGERATED FLORAL DISPLAY.~~
10. THE GENERAL CONTRACTOR SHALL SUPPLY AND INSTALL TWO BROOM HANGERS AND THREE MOP HANGERS IN THE DELI. ALSO SUPPLY AND INSTALL A 12"x36" SHELF IN THE CLOSET AT 6'-0" ABOVE FINISHED FLOOR. COORDINATE LOCATION OF THE SHELF AND HANGERS WITH FOOD LION AMERICA.
11. THE GENERAL CONTRACTOR SHALL PROVIDE AND INSTALL A SYSTEM (3 ROWS OF 5 CLIPBOARD EACH) FOR HANGING FIFTEEN CLIPBOARDS ABOVE THE DESK IN THE DELI IF NOT ALREADY INSTALLED.

INTERPLAN LLC
ARCHITECTURE
ENGINEERING
INTERIOR DESIGN
PROJECT MANAGEMENT

604 COURTLAND STREET
SUITE 100
ORLANDO, FLORIDA 32804
PH 407.645.5008
FX 407.629.9124

ARCHITECT'S SEAL:

PROFESSIONAL CERTIFICATION. I HEREBY CERTIFY THAT THESE DOCUMENTS WERE PREPARED OR APPROVED BY ME, AND THAT I AM A DULY LICENSED ARCHITECT UNDER THE LAWS OF THE STATE OF MARYLAND.

LICENSE NO.19675
EXPIRATION DATE: 10/29/2020

ENGINEER'S SEAL:

REVISIONS

NO	DATE	REMARKS

FOOD LION

2110 Executive Drive, Salisbury, NC 28145
Telephone: 704.633.8250
Facsimile: 704.637.5777

Food Lion is a DELHAIZE AMERICA company.

FOOD LION REMODEL STORE #1662

410 SANDY SPRING RD
LAUREL, MD 20707

PROJECT NO: 2019.0893
DATE: 1-30-20

10 OF 24

A4.01

DELI BAKERY FIXTURE PLAN

CHECKED: JM DRAWN: EC

COPYRIGHT © 2020 INTERPLAN LLC. RESERVES COPYRIGHT & OTHER RIGHTS REGARDING THESE DOCUMENTS TO THE ORIGINAL USE OR PURPOSE FOR WHICH WERE PREPARED. REPRODUCTION, CHANGES OR ASSIGNMENTS ARE PROHIBITED.