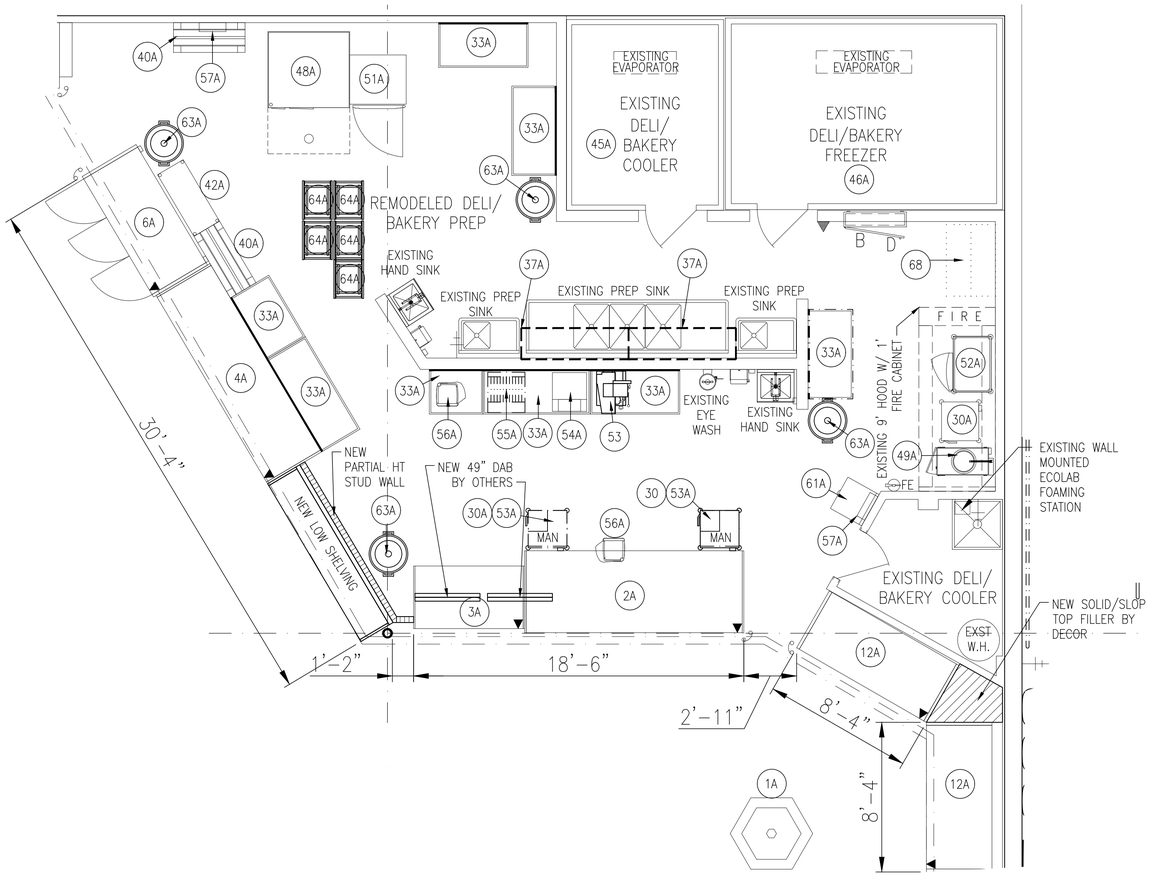

DELI/BAKERY EQUIPMENT SCHEDULE

	DESCRIPTION	STATUS	SIZE	REQD	MODEL	SUPPLIER/MANUFACTURER
1A	HOT ISLAND	EXISTING	----	1	----	----
2A	SERVICE COLD DELI	EXISTING	----------	1	----------	----------
3A	SELF-SERVE COLD DELI	EXISTING	----------	1	----------	----------
4A	SELF SERVE REFRIGERATED BAKERY	EXISTING	----------	1	----------	----------
6A	3 DOOR REACH IN FROZEN BAKERY	EXISTING	----------	1	----------	----------
12A	MULTI-DECK SELF SERVE COLD DELI	EXISTING/RELOCATED	----------	2	----------	----------
		*** TABLES ***				
30	SLICER STAND	NEW	2'-1"x2'-2"x2'-8"	1	SZ5	M&E MANUFACTURING CO.
30A	SLICER STAND	EXISTING/RELOCATED	----------	2	----------	----------
33A	S.S. TABLES	EXISTING/RELOCATED	----	8	----	----
		*** BOAT RACKS ***				
37A	BOAT RACKS	EXISTING	----	2	----	----
		*** STORAGE RACKS ***				
40A	DUNNAGE RACKS	EXISTING	----	2	----	----
42A	WIRE RACKS	EXISTING/RELOCATED	----	1	----	----
		*** COOLER AND FREEZER ***				
45A	WALK-IN-COOLER - DELI/BAKERY	EXISTING	----	1	----	----
46A	WALK-IN-FREEZER - DELI/BAKERY	EXISTING	----	1	----	----
		*** ELECTRIC COOKING/HOLDING EQUIPMENT ***				
48A	SINGLE RACK OVEN- ELECTRIC	EXISTING	----------	1	----------	----------
49A	FRYER AND FILTER ~~(SEE NOTE No. 2)~~	EXISTING	----------	1	----------	----------
51A	PROOFER CABINET (1 DOOR)	EXISTING	----	1	----	----
52A	ROTISSERIE w/ STAND	EXISTING	----------	1	----------	----------
		*** ELECTRIC PREP EQUIPMENT ***				
53	SLICERS - AUTOMATIC	NEW	2'-11"x2'-8"x2'-1"	1	GSP HD	BIZERBA
53A	SLICERS - 2 MANUAL	RELOCATED	----------	2	----------	----------
54A	WRAPPING MACHINE	EXISTING	----------	1	----------	----------
55A	BREAD SLICER	RELOCATED	----------	1	----------	----------
56A	SCALE	EXISTING	----------	2	----------	----------
57A	~~FLAT TRAC~~ ~~(SEE NOTE No. 8)~~	EXISTING	----	1	----	----
68	REFRIGERATED BREADING STATION - 48	FUTURE	4'-0" x 2'-10" x 4'-0"	1	B148W	UNIFIED BRANDS
		*** NON ELECTRIC PREP EQUIPMENT ***				
61A	DESK (WALL MOUNTED)	EXISTING	----------	1	----------	----------
63A	TRASH CAN	RELOCATED	----	4	----	----
64A	OVEN RACK (PLATTER CART)	EXISTING/RELOCATED	----	5	----	----

DELI/BAKERY GENERAL NOTES:

1. THE GENERAL CONTRACTOR IS RESPONSIBLE FOR COMPLIANCE WITH ALL HEALTH DEPARTMENT REQUIREMENTS.
2. ~~ACCESSORIES FOR PRESSURE FRYER: 4 HEAVY DUTY CASTERS, 8 FILTER HOSE.~~
3. PLUMBING CONTRACTOR IS TO INSTALL ALL SINKS AND EYE WASH UNITS.
4. THE MECHANICAL CONTRACTOR SHALL PROVIDE AND INSTALL MECHANICAL EQUIPMENT FOR THE DELI/BAKERY AS REQUIRED.
5. THE EQUIPMENT LISTED IN THE DELI/BAKERY EQUIPMENT SCHEDULE IS SUPPLIED BY FOOD LION, AND IS SET IN PLACE BY FOOD LION'S REFRIGERATION CONTRACTOR. THE GENERAL CONTRACTOR IS RESPONSIBLE FOR ALL ELECTRICAL, PLUMBING, AND H.V.A.C. EQUIPMENT CONNECTIONS.
6. ~~THE GENERAL CONTRACTOR SHALL INSTALL THE BOAT RACKS THAT ARE PROVIDED BY FOOD LION. THE GENERAL CONTRACTOR SHALL COORDINATE THE EXACT LOCATION WITH A FOOD LION CONSTRUCTION SUPERVISOR.~~
7. ~~THE PAPER TOWEL HOLDERS ARE SUPPLIED BY FOOD LION AND INSTALLED BY THE GENERAL CONTRACTOR. INSTALL THE PAPER TOWEL HOLDERS AT 3'-6" ABOVE FINISHED FLOOR.~~
8. ~~MOUNT FLY TRAPS AT 6'-6" ABOVE FINISHED FLOOR IN DELI/BAKERY AND PRODUCE PREP.~~
9. ~~TWO ADDITIONAL 3" DIAMETER DISPLAY TABLES, MODEL No. 1618-1808-1, SHALL BE SUPPLIED IF THE STORE HAS A REFRIGERATED FLORAL DISPLAY.~~
10. THE GENERAL CONTRACTOR SHALL SUPPLY AND INSTALL TWO BROOM HANGERS AND THREE MOP HANGERS IN THE DELI. ALSO SUPPLY AND INSTALL A 12"x36" SHELF IN THE CLOSET AT 6'-0" ABOVE FINISHED FLOOR. COORDINATE LOCATION OF THE SHELF AND HANGERS WITH FOOD LION IF NOT ALREADY INSTALLED.
11. THE GENERAL CONTRACTOR SHALL PROVIDE AND INSTALL A SYSTEM (3 ROWS OF 5 CLIPBOARD EACH) FOR HANGING FIFTEEN CLIPBOARDS ABOVE THE DESK IN THE DELI IF NOT ALREADY INSTALLED.

FILE NAME: X:\ENG\PRELIMINARY\STOREPLANS\FOOD LION\1600\1662 (2913)\1662FLMK20\CURRENT DRAWINGS\1662A4.01_B.DWG Jan 23, 2020 - 4:12pm

FOOD LION

2110 Executive Drive, Salisbury, NC 28145 | telephone: 704.633.8250 | foodlion.com
Food Lion LLC, an Ahold Delhaize company

DECOR: 35-17 HYBRID DECOR
DRAWN BY: D. WALSH
CHECKED BY: J. MANESS
DATE: 08/02/19
SCALE: 1/4" = 1'-0"

FOOD LION STORE NO. 1662

410 SANDY SPRINGS ROAD
LAUREL, MD

ENLARGED DELI/BAKERY PLAN

REV.	DATE	BY
A	11/25/19	JM
B	01/23/20	JM

DISCLAIMER:

THIS IS NOT A CONSTRUCTION DOCUMENT. THIS DRAWING HAS BEEN PRODUCED TO REPRESENT FOOD LION'S STANDARD PROTOTYPICAL DESIGN AND MUST BE SEALED AND ISSUED BY A LICENSED ARCHITECT AND ENGINEER WHO HAS KNOWLEDGE OF SITE CONDITIONS, LOCAL ORDINANCES, AND ALL RELEVANT GOVERNMENT REQUIREMENTS FOR THIS PROJECT LOCATION.

PROJECT NUMBER
1662FLMK20

FILE NAME
1662A4.01_B

SHEET NAME
A4.01

SHEET NUMBER
1 OF 1