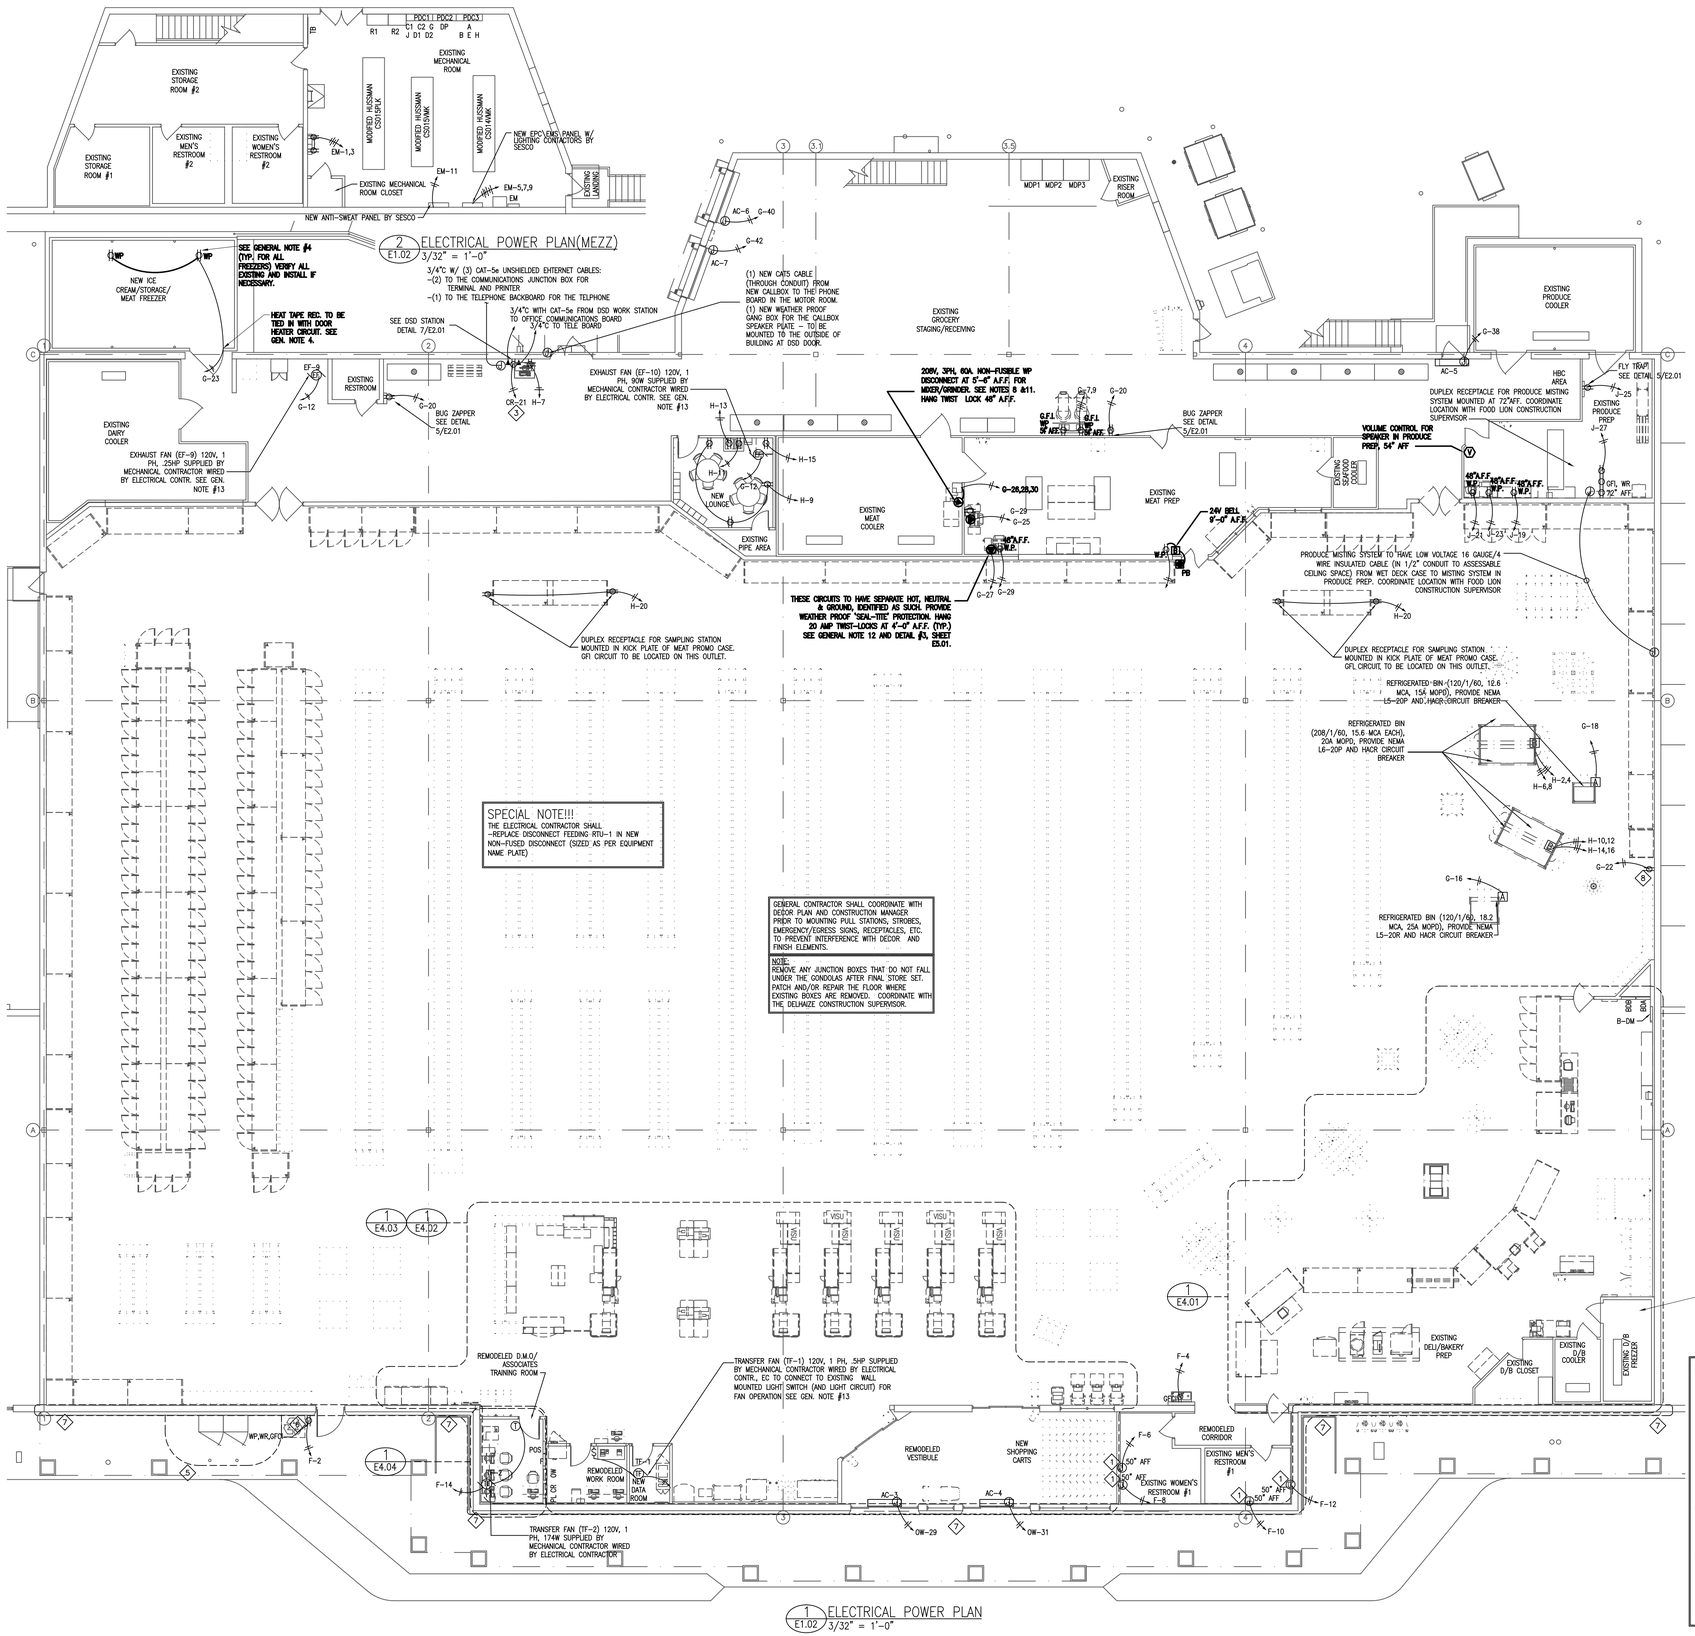

1 E1.02 ELECTRICAL POWER PLAN(MEZZ) 3/32" = 1'-0"

1 E1.02 ELECTRICAL POWER PLAN 3/32" = 1'-0"

7. THE CONDENSATION DRAIN HEAT TAPE RECEPTACLES FOR THE ICE CREAM/STORAGE AND STORAGE FREEZER, MEAT FREEZER AND DELI/BAKERY FREEZER SHALL BE INSTALLED TO CEILING NEAR THE DRAIN END OF EVAPORATOR AFTER THE EVAPORATOR HAS BEEN INSTALLED.

GENERAL NOTES:

1. DIMENSIONS FOR CONDUIT STUB-UPS IN SALES AREA ARE TO BE HELD WITHIN 1".
2. ANY EXPOSED CONDUIT IN PREP AREAS SHALL BE SECURELY FASTENED IN PLACE AS PER CODE.
3. ALL DUPLEX RECEPTACLES SHALL BE MOUNTED 18" A.F.F. UNLESS NOTED OTHERWISE.
4. THE CONDENSATION DRAIN HEAT TAPE RECEPTACLES FOR THE ICE CREAM/STORAGE AND MEAT/DELI/BAKERY FREEZERS SHALL BE INSTALLED TO CEILING NEAR THE DRAIN END OF EVAPORATOR AFTER THE EVAPORATOR HAS BEEN INSTALLED.
5. THE MECHANICAL CONTRACTOR SHALL SUPPLY THE AIR CURTAINS, AIR CURTAIN MOUNTING BRACKETS AND MICRO-SWITCHES.
6. THE ELECTRICAL CONTRACTOR SHALL INSTALL AND WIRE THE MICRO-SWITCH FOR AIR CURTAIN CONTROL.
7. ALL NEW AND EXISTING RECEPTACLES IN PREP AREAS SHALL HAVE "IN-USE" WATERPROOF RECEPTACLE COVERS.
8. ALL NEW DISCONNECTS SHALL BE "C.E." GENERAL DUTY.
9. ALL NEW HOME RUNS SHALL GO TO EXISTING PANELS, UNLESS INDICATED OTHERWISE.
10. THE ELECTRICAL CONTRACTOR IS RESPONSIBLE FOR RUNNING ALL WIRING TO PANELS. THE ELECTRICAL CONTRACTOR SHALL PROVIDE ALL CONDUIT AND CABLE AS SHOWN ON DRAWINGS.
11. ALL WIRING SHALL BE DONE IN STRICT ACCORDANCE WITH N.E.C. STANDARDS AND WITH FOOD LION STANDARDS, ONLY NEAT, FIRST QUALITY WORK WILL BE ACCEPTED.
12. ELECTRICAL CONTRACTOR IS NOT PERMITTED TO USE MC, BX CABLE, SO CORD OR ANY FLEXIBLE CONDUIT/WIRING METHODS AS A PERMANENT METHOD OF POWERING EQUIPMENT, UNLESS OTHERWISE NOTED WITHIN THE DRAWINGS. SHORT RUNS OF FLEXIBLE CONDUIT(4'-6') ARE PERMITTED FROM JUNCTION BOX TO LIGHT FIXTURES OR AS STATED IN THE FOOD LION SPECIFICATIONS 16402– PART 3.
13. ELECTRICAL CONTRACTOR SHALL BE RESPONSIBLE FOR SUPPLYING ALL ELECTRICAL EQUIPMENT NEEDED FOR ALL NEW AND RELOCATED MECHANICAL EQUIPMENT. COORDINATE ELECTRICAL HOOK-UPS WITH MECHANICAL CONTRACTOR.
14. ELECTRICAL CONTRACTOR SHALL BE RESPONSIBLE FOR ENSURING ALL OPEN JUNCTION BOXES, PANELS, BREAKER SPACES, RECEPTACLES AND WIRING RACEWAYS HAVE PROPER COVER PLATES INSTALLED THROUGHOUT THE STORE. REPLACE ALL MISSING, BROKEN OR OTHERWISE DEFICIENT COVER PLATES. NON WEATHERPROOF DEVICE COVERS TO BE STAINLESS STEEL. WEATHERPROOF DEVICE COVERS ARE TO BE INSTALLED IN PREP AREAS AND ON THE EXTERIOR. ALL WEATHERPROOF COVERS TO BE ALUMINUM.
15. ALL NEW DISCONNECTS SHALL BE GENERAL ELECTRIC, GENERAL DUTY AT A MINIMUM, 3R RATED AS REQUIRED, AND NON FUSED UNLESS SPECIFIED OTHERWISE BY EQUIPMENT NAMEPLATE.
16. ALL BRANCH CIRCUIT PANEL BOARDS SHALL BE VACUUMED. ALL ELECTRICAL ENCLOSURE COVERS SHALL BE INSTALLED AND ADEQUATELY SECURED TO OBTAIN PROJECT CLOSE OUT.
17. ALL BRANCH CIRCUIT PANEL BOARDS, SAFETY DISCONNECTS, ELECTRICAL DISTRIBUTION EQUIPMENT, MAIN BREAKERS, AND MAIN SERVICE DISCONNECTS SHALL BE LABELED WITH PHENOLIC TAGS, BLACK ON WHITE, 1.5" TALL. DISTRIBUTION SECTIONS SHALL BE LABELED ACCORDING TO ARC FLASH LABELS.
18. A FOOD LION ELECTRICAL CONTRACTOR (MID-CAROLINA) WILL INSTALL THE FRONT-END ELECTRICAL. THIS INCLUDES AND IS LIMITED TO ALL CHECK STANDS, CIGARETTE KIOSK, AND CUSTOMER SERVICE COUNTERS. THIS INCLUDES SETTING AND HANDLING ALL EQUIPMENT, CLEAN AND DIRTY POWER, ASSOCIATED CATS AND BELDON CABLES. THIS SCOPE OF WORK SHALL BE INCLUDED IN THE PERMIT AND COORDINATED AS SUCH. THE BID ELECTRICAL CONTRACTOR SHALL BE ON SITE THE NIGHT OF THE FRONT END CHANGE OUTS, PROVIDE & INSTALL TELEPOLES.
19. THE ELECTRICAL CONTRACTOR IS RESPONSIBLE FOR THE POWER/COMMUNICATIONS FOR THE PC TRAINING ROOM, DSD COUNTER AND ALL CATS CABLES NOT RELATED TO THE REGISTERS, CIGARETTE KIOSK AND CUSTOMER SERVICE COUNTER. ALL RECEPTACLES ARE TO BE MOUNTED ABOVE THE COUNTER TOPS WITH WIRING SECURED AT OUTLETS.
20. FREEZER DOOR SWITCHES SHALL BE PROVIDED BY REFRIGERATION CONTRACTOR. ELECTRICAL CONTRACTOR SHALL MOUNT SENSOR, PROVIDE CONDUIT AND PROVIDE 3 PAIR, 22 GAUGE SHIELDED CABLE FROM FREEZER TO RACK ROOM. REFRIGERATION CONTRACTOR WILL PERFORM FINAL TERMINATION.
21. GC TO PAINT ALL EXPOSED CONDUIT IN PRODUCE PREP AND MEAT PREP "WHITE".
22. ALL ELECTRIC POWER, DISCONNECTS, ETC. LOCATED IN WET AREAS (MEAT PREP, PRODUCE PREP, ETC.) TO BE WATERPROOF BOXES.
23. REMOVAL/RELOCATION OF ECOLAB FLY TRAPS TO BE COORDINATED WITH VENDOR VIA FOOD LION CONSTRUCTION MANAGER. EC TO PROVIDE POWER.

TELEPOWER POLE INSTALLATION NOTES

1. CONDUITS FROM "CR" & "OW" SHALL BE AS FOLLOWS:
   (4) 3/4" CONDUITS FROM PANEL "CR" – TWO CHECKOUTS MAXIMUM PER CONDUIT. PROVIDE ADDITIONAL CONDUITS AS REQUIRED.
   (2) 1" CONDUIT FROM PANEL "OW" DEDICATED TO DIRTY POWER FOR BELT MOTOR, SENSOR-MATIC DEACTIVATION PADS & GENERAL RECEPTACLES.
2. CASH REGISTER CIRCUITS SHALL BE PROVIDED WITH DEDICATED NEUTRAL AND GREEN DEDICATED CIRCUIT.
3. BX CABLES SHALL BE INSTALLED WITH INSULATED THROATS AND APPROVED CONNECTORS.
4. ELECTRICAL CONTRACTOR SHALL ENSURE THAT THE TELEPOLES ARE INSTALLED SECURE AND PLUMB. TOP CONNECTION OF TELEPOLE TO BAR JOIST SHALL BE CONNECTED WITH A LEGRAND/WIREMOLD SLIDING SUPPORT (#E63204 FOR 2-CHANNEL POLES, #E63204-3 FOR 3-CHANNEL POLES) THAT WILL ALLOW DEFLECTION OF THE BAR JOIST WITHOUT BOWING THE TELEPOLE.
5. INSTALL ADAPTER TO REGISTER STAND TOP. A HOLE IS PROVIDED IN REGISTER STAND TOP AT THE DESIRED LOCATION. THE ADAPTER MUST BE INSTALLED SO THAT POLES GROMMETED OPENING AND POWER CORD ARE FACING TOWARDS THE REAR OF THE STORE.
6. TELEPOLE CUT IN THE FIELD TO BE CUT AT THE TOP ONLY AND FILED SMOOTH.
7. NEW TELEPOLES TO BE FURNISHED & INSTALLED BY ELECTRICAL CONTRACTOR. INSTALL TELEPOLES AFTER EQUIPMENT HAS BEEN SET. TELEPOLES SHALL BE PURCHASED THROUGH LOCAL LEGRAND/WIREMOLD DISTRIBUTOR. MODEL NUMBERS REFERENCED BELOW ARE FOOD LION SPECIFIC MODEL NUMBERS ASSIGNED BY LEGRAND/WIREMOLD. DISTRIBUTOR SHALL COORDINATE MODEL NUMBERS WITH LEGRAND/WIREMOLD. MODEL NUMBERS INCLUDE POLE ADAPTOR, TRIM PLATE, (2) TEE CLAMPS, 2"x2" CLEAR ANODIZED ALUMINUM POLES UNLESS NOTED OTHERWISE. MOUNT WITH LARGER DIMENSION OF THE TELEPOLE RUNNING BACK TO FRONT.
8. ELECTRICAL CONTRACTOR SHALL BE RESPONSIBLE FOR TELEPOLES FROM CHECKSTAND TO BOTTOM OF BAR JOISTS.
9. COORDINATE EXACT TELEPOLE LOCATION WITH FOOD LION CONSTRUCTION MANAGER DURING TIME OF STORE SET.
10. REAR SECTION OF TELEPOLE IS FOR POWER, FRONT SECTION IS FOR COMMUNICATIONS.
11. IF EXTENSION IS NEEDED, USE #AMPO322 (2 CHANNEL POLES) OR #FLAMPO496 (3 CHANNEL POLES).
12. 3-CHANNEL TELEPOLES AT CHECK STANDS (TYPE DR AND DL) SHALL INCLUDE LIGHT BRACKET #E63920.
13. EXISTING TELEPOLES TO BE PAINTED SILVER BY GC.

MODEL #'S

A FLAMPO565
- SPL AMDTP-412 12FT 2-CHANNEL POLE WITH SLIDING SUPPORT #E63204 AND (1) L5-20R
- 3x3 & 4x4 SLANT BINS

B FLAMPO566
- SPL AMDTP-412 12FT 2-CHANNEL POLE WITH SLIDING SUPPORT #E63204 AND (1) L6-20R
- 3x6 BIN, 3x8 BIN, 5x5 BERRY QUAD

C FLAMPO567
- SPL AMTC-412 12FT 2-CHANNEL POLE (BLANK) WITH SLIDING SUPPORT #E63204, GROMMET AND STANDARD GRAY BOOT

DL
- CUSTOMER SERVICE COUNTER, WING BAR (OR WHEN ONE-OFF RECEPTACLE OR NO RECEPTACLE REQUIRED)

FLAMPO575 (LEFT HAND)
- SPL ALUMINUM 3-CHANNEL POLE WITH SLIDING SUPPORT #E63204-3 AND LANE LIGHT MOUNTING BRACKET #E63920 (2-1/4"x3-5/16")

DR
- CHECKSTANDS, CUSTOMER SERVICE CHECKSTAND #1

FLAMPO576 (RIGHT HAND)
- SPL ALUMINUM 3-CHANNEL POLE WITH SLIDING SUPPORT #E63204-3 AND LANE LIGHT MOUNTING BRACKET #E63920 (2-1/4"x3-5/16")
- CHECKSTANDS, CUSTOMER SERVICE CHECKSTAND #1

E FLAMPO564
- SPL AMDTP-412 12FT 2-CHANNEL POLE WITH SLIDING SUPPORT #E63204 AND (1) NEMA 5-30R & STANDARD GRAY BOOT
- SELF-CONTAINED WINE CASE

POWER PLAN KEY NOTES

1. SURFACE MOUNTED HAND DRYERS TO BE POWERED FROM DEDICATED CIRCUIT.
2. COORDINATE GFCI RECEPTACLE HEIGHT WITH COUNTER TOP HEIGHT (50" AFF), COORDINATE EXACT HEIGHT WITH FOOD LION CONSTRUCTION SUPERVISOR.
3. RELOCATED EQUIPMENT CIRCUIT TO NEW LOCATION, EXTEND CIRCUITRY AS REQUIRED.
4. RECONNECT EXISTING CIRCUIT TO NEW EQUIPMENT (REPLACING EXISTING EQUIPMENT), ELECTRICAL CONTRACTOR TO VERIFY EXISTING CIRCUIT IS NOT OVERLOADED.
5. THE ELECTRICAL CONTRACTOR SHALL FIELD VERIFY THAT ALL ELECTRICAL CONNECTIONS ARE CAPPED OFF WITHIN 5' OF THE FINAL LOCATION OF THE RELOCATED PROPANE EXCHANGES. ELECTRICAL CONTRACTOR SHALL REMOVE ALL WIRING AND CAP OFF CONDUITS.
6. THE ELECTRICAL CONTRACTOR SHALL PROVIDE GFCI, WR, WP RECEPTACLE AT PRIMO RETURN AND GLACIER LOCATION COORDINATE EXACT LOCATION OF RECEPTACLE WITH FOOD LION CONSTRUCTION SUPERVISOR.
7. CONDUITS ON THIS WALL TO BE RECESSED BEHIND GWB.
8. DUPLEX RECEPTACLE MOUNTED 18" AFF (CONVENIENCE OUTLET).
9. VERIFY EXISTING CONNECTIONS MEET FOOD LION REQUIREMENTS.

LEGEND:

- QUAD RECEPTACALE
- JUNCTION BOX
- WEATHERPROOF DUPLEX RECEPTACLE
- GROUND FAULT INTERRUPTING RECEPTACLE
- ISOLATED GROUND RECEPTACLE
- SPECIAL USE RECEPTACLE. VOLTAGE, PHASE AND AMPERAGE BASED ON LOAD SERVED. COORDINATE NEMA CONFIGURATION WITH EQUIPMENT REQUIREMENTS.
- SWITCH
- FLOOR STUB UP
- DISCONNECT SWITCH-TYPE AS NOTED
- ELECTRICAL DROP FROM OVERHEAD
- EXISTING ELECTRICAL STUB-UP
- TELE-POWER POLE
- ELECTRICAL CONNECTION UNDER CASE
- MAGNETIC SWITCH (EXISTING)

YCH ARCHITECTS
Architecture
Interior Design
Land Planning
Project Management

STURGILL ENGINEERING P.A.
ONE SOUTH MAIN ST.
LEXINGTON, NC 27292
(336) 238-1249 PH.
(336) 236-6393 FAX

Professional Seals

FOOD LION APPROVAL
☐APPROVED
☐APPROVED AS NOTED
☐NOT APPROVED
DATE_____
BY_____

Interior Alteration For:
FOOD LION
2110 Executive Drive, Salisbury, NC 28147 Ph: 704.633.8250
Store No. 2250
1555 E. UNION BLVD.
MORGANTON, NC 28655

OWNERSHIP OF INSTRUMENTS OF SERVICE:
All reports, specifications, plans, computer files, field data, notes, and other documents and instruments of service shall remain the property of the Design Professional. The Design Professional shall retain all common law, statutory and other reserved rights, including the copyright thereto.
This drawing is the property of Yates - Chreitzberg - Hughes Architects and is not to be reproduced or copied in whole or any part. It is not to be used on any other project and is to be returned upon request.
© Copyright 2019

Project No.:

File Name: 2250 E1.02_00.dwg

Date: 12/20/19

Revisions:

ELECTRICAL POWER PLAN

Electrical
E1.02

YCH Commission Number
19029.00

7035 Northwinds Dr NW
Concord, NC 28027
704 . 788 . 2000
ycharch.com

F:\2250-Morganton, NC\2250 E1.02_00.dwg