REVISIONS

NO.	DESCRIPTION	DATE

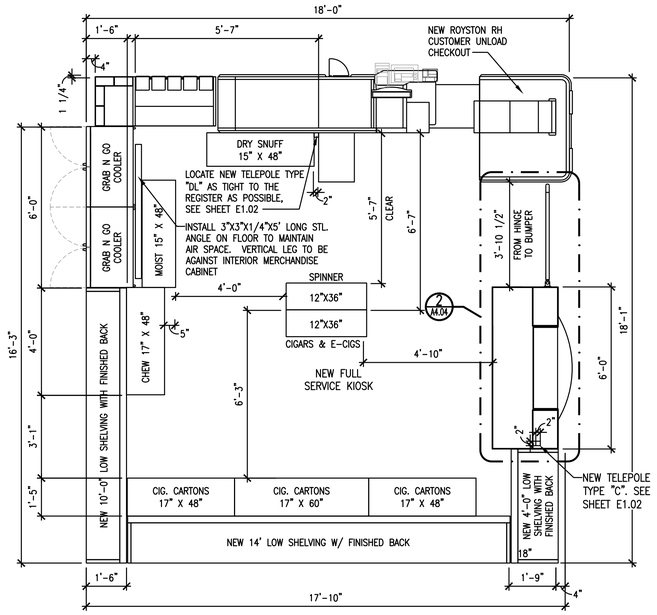

1 A1.03|M.04 ENLARGED CUSTOMER SERVICE KIOSK PLAN

3/8" = 1'-0"

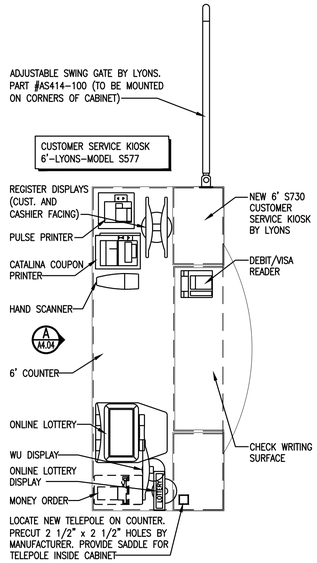

2 A4.04|A4.04 ENLARGED CUSTOMER SERVICE COUNTER PLAN

3/4" = 1'-0"

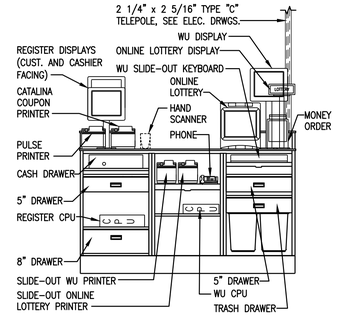

A A4.04|A4.04 CUSTOMER SERVICE COUNTER ELEVATION

1/2" = 1'-0"

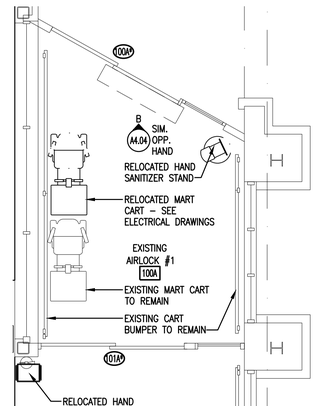

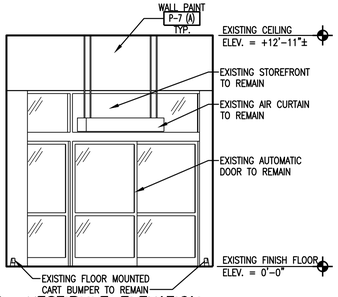

B M.04|M.04 VESTIBULE ELEVATION

1/4" = 1'-0"

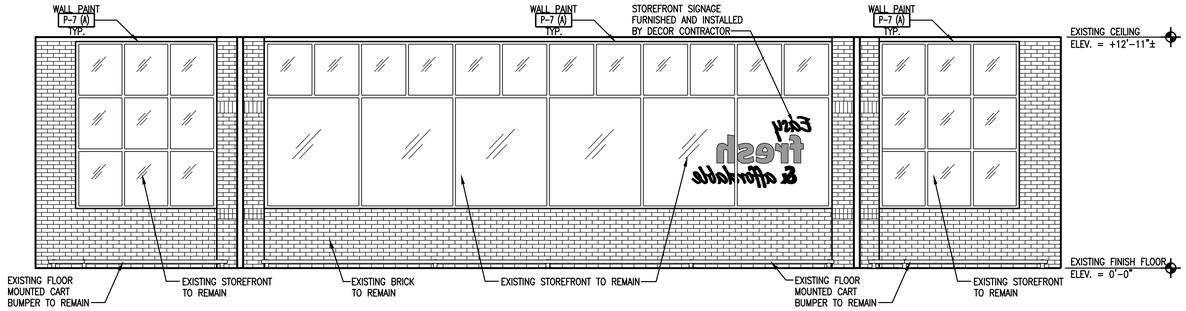

C M.04|M.04 VESTIBULE ELEVATION

1/4" = 1'-0"

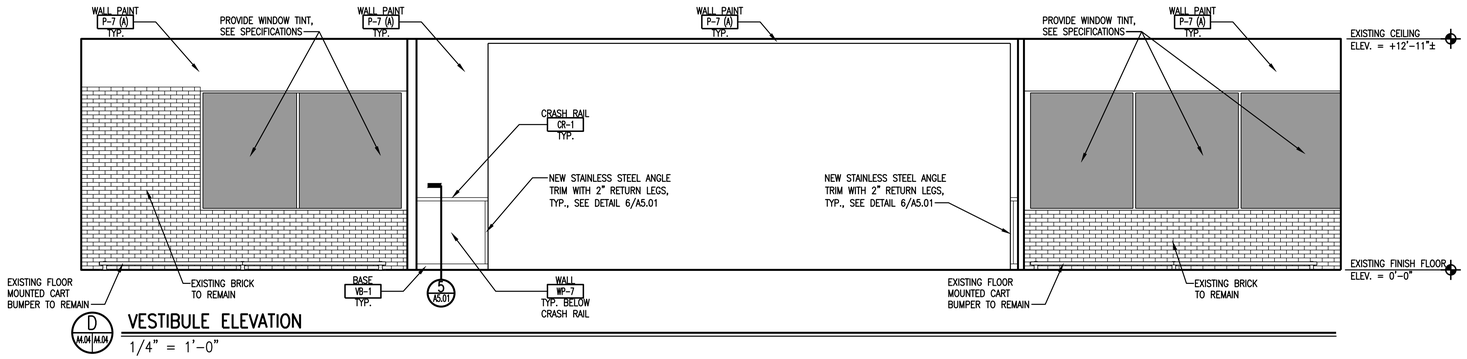

D M.04|M.04 VESTIBULE ELEVATION

1/4" = 1'-0"

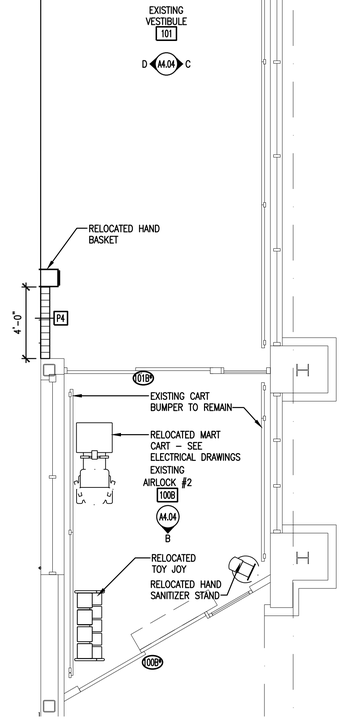

3 A1.03|M.04 ENLARGED VESTIBULE PLAN

1/4" = 1'-0"

Riddick Fiedler Stern pc
Architecture ■ Planning ■ Interior Design
261 West Bute Street ■ Norfolk, VA 23510 ■ (757) 627-2791

STATE OF MARYLAND PETER M. DYKEMAN No. 10905 ARCHITECT

02/21/20

FOOD LION 2560
7514 NORTH POINT ROAD
EDGEMERE, MD

ENLARGED CUSTOMER SERVICE AND VESTIBULE PLANS

DRAWING FILE NAME
2560A4.04_00
RFS JOB #
2019-042
DATE
02/21/20

A4.04

16 OF 21