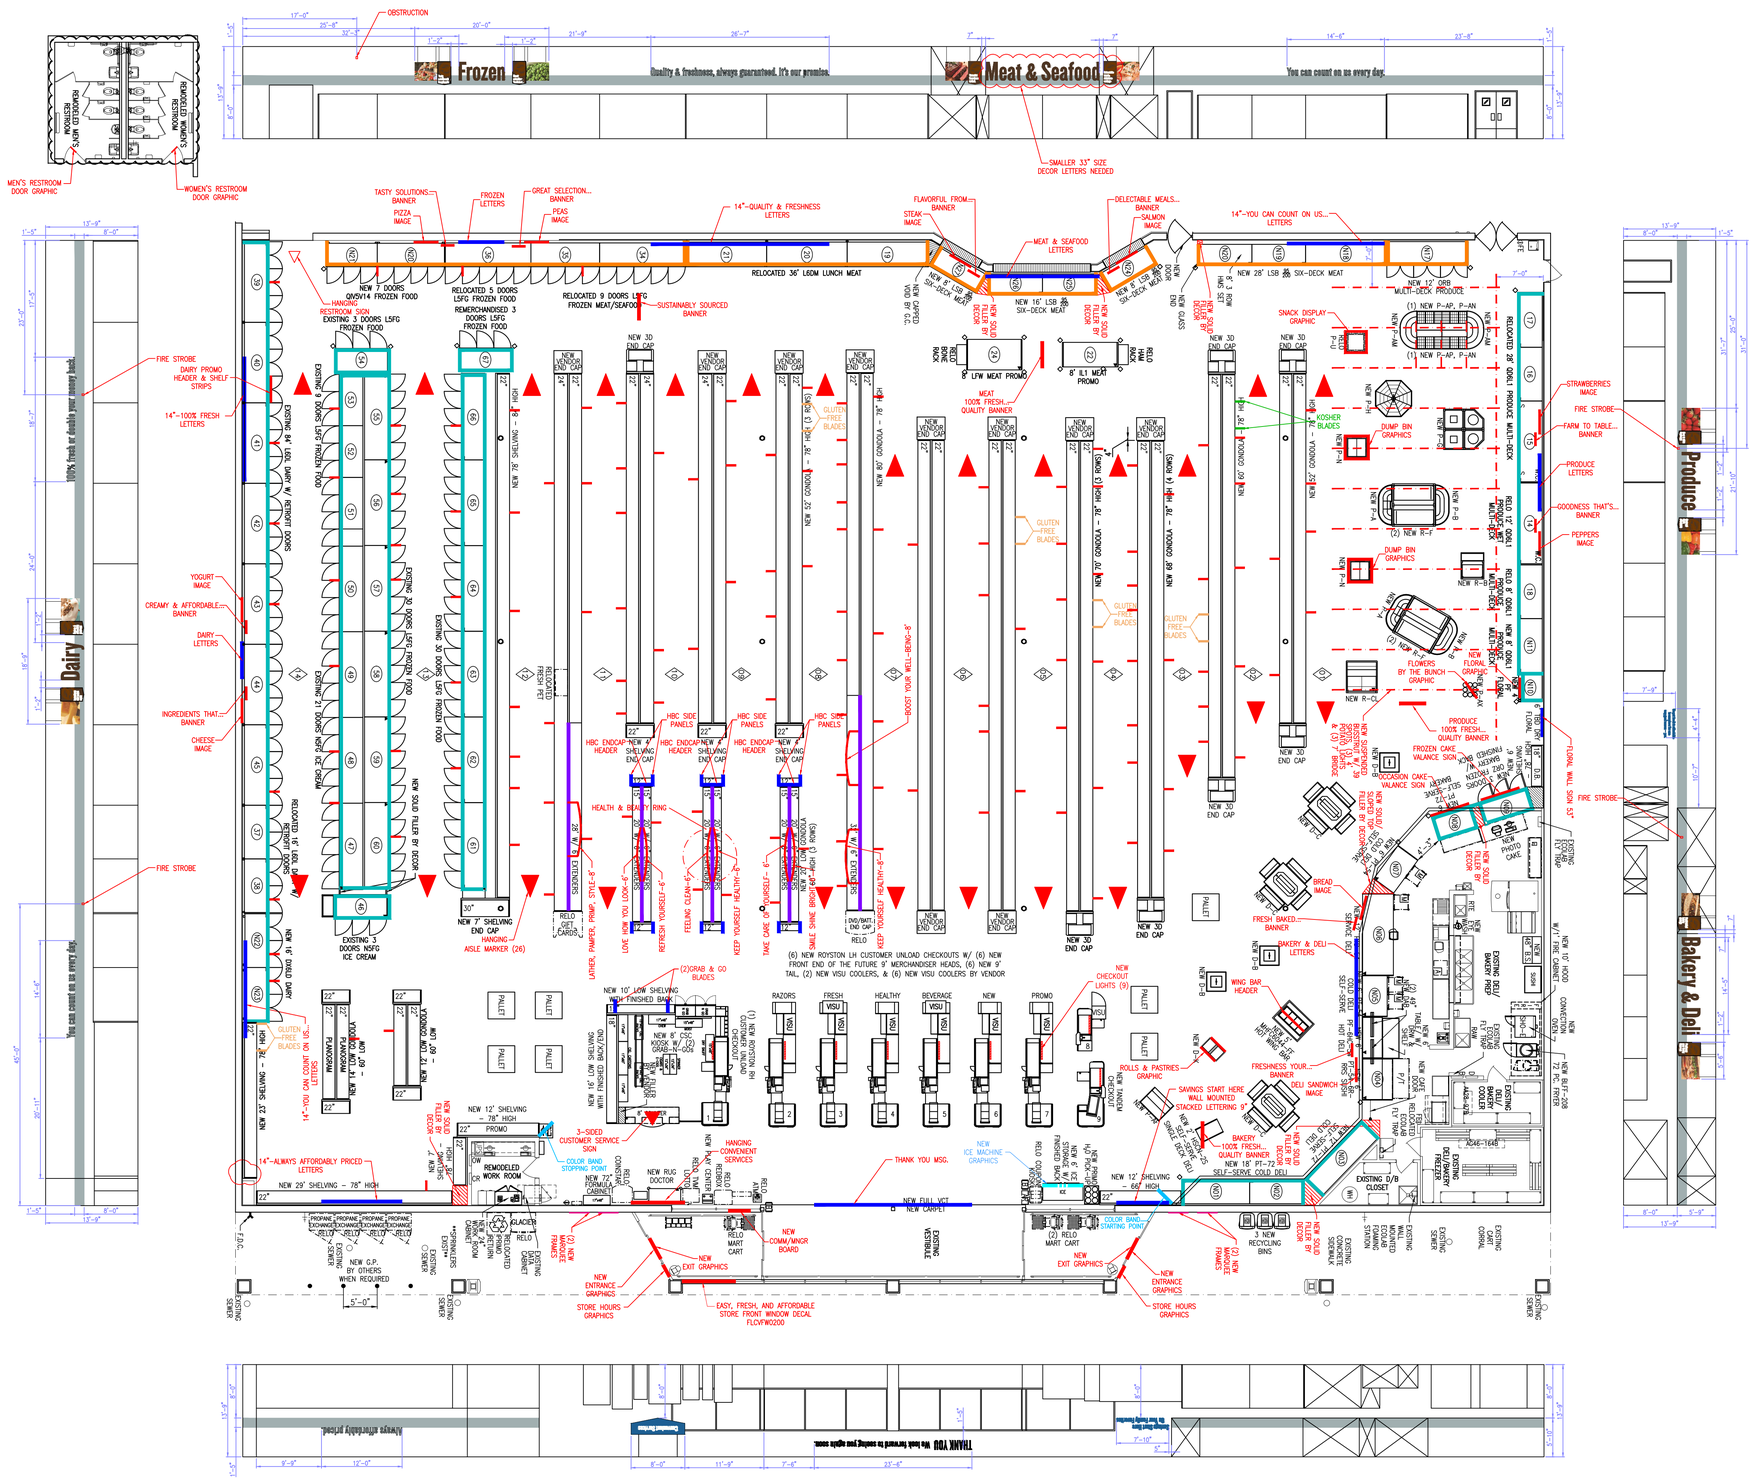

DEPT SIGN INSTALLATION GUIDE

Closed Ceiling Format

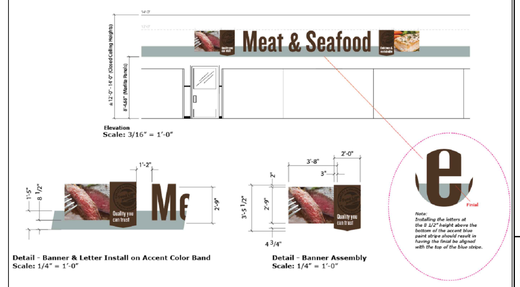

VALANCE COLOR TYPE (below)

- INSIDE OF PD COOLER - EVERGREEN
- MEAT & SEAFOOD CASES - RUGGED TRAIL LAMINATE
- ALL PERIMETER & CENTER STORE CASING (EXCEPT MEAT) - BLACK
- HBC
- PET (HBC)
- HBC-BABY
- HBC-GROCERY

RETAIL
Different by Design
145 Southchase Blvd
Fountain Inn, SC 29644
(864)233-9023 (800)237-3944
Fax (864)235-0775
www.southeasternproducts.com

DRAWN BY: R. THORNTON
DATE: 9/25/19
SCALE: 3/32"=1'-0"

REVISIONS:
10/25/19 REV.-ARS UPDATED CASES & COOLERS.
10/25/19 REV.-ARS DROP SOLID FILLER.
12/26/19 REV.A-NO CHANGES.

FOOD LION STORE #1653
ESSEX, MD

FOOD LION APPROVAL

- ☐ APPROVED/CHAD
- ☐ APPROVED/ENGINEERING
- ☐ APPROVED AS NOTED
- ☐ NOT APPROVED

DATE:
BY:

DRAWING NAME
1653Decor_A

SHEET NO.
1